


1 A42 BLDG B- WEST ELEVATION
SCALE: 1/8"=1'-0"

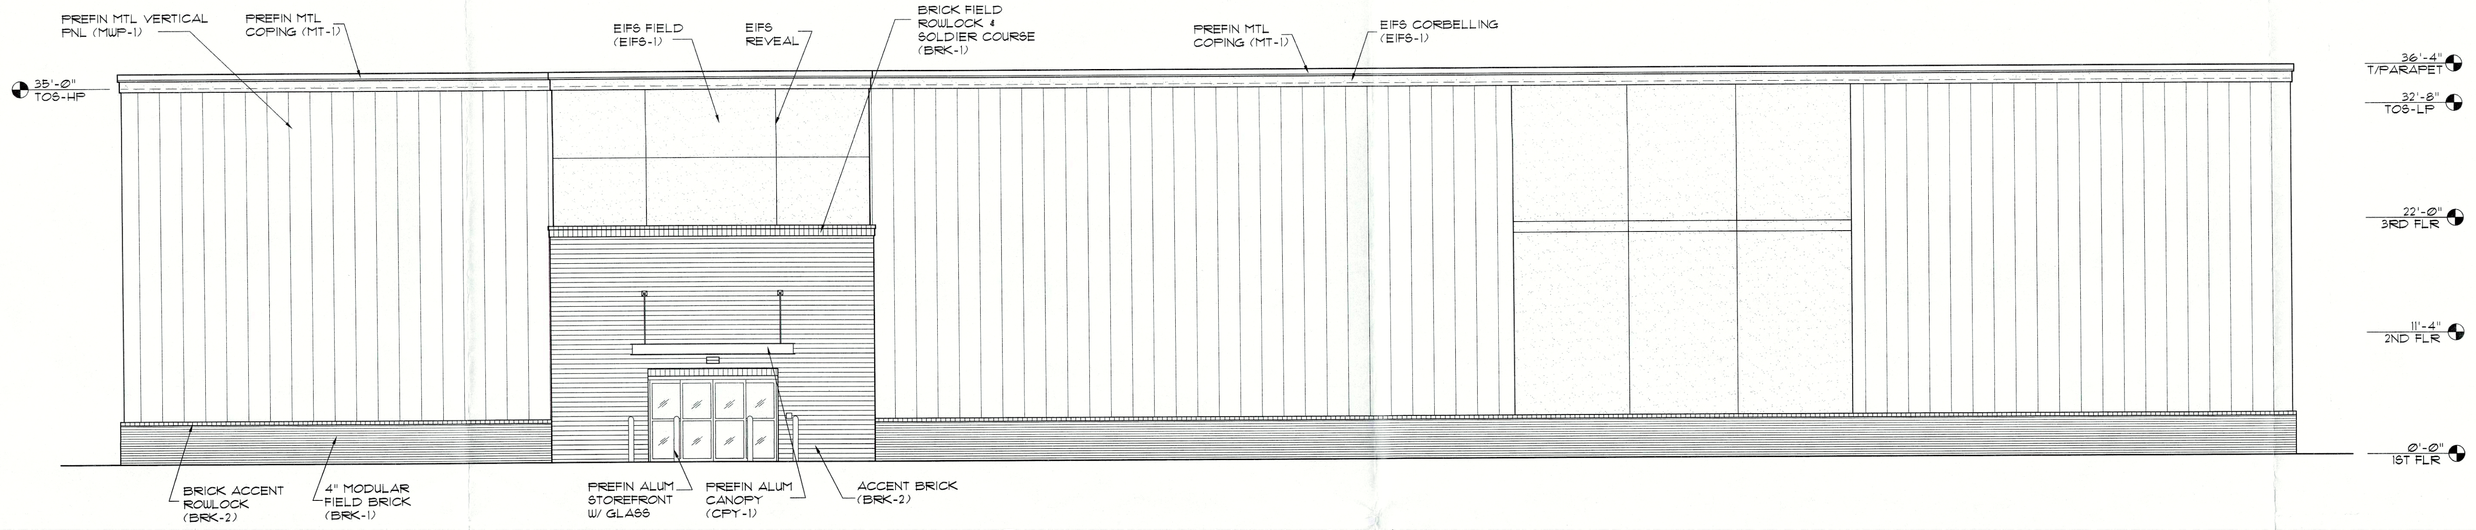


2 A42 BLDG B- NORTH ELEVATION
SCALE: 1/8"=1'-0"




2 A42 BLDG B- SOUTH ELEVATION
SCALE: 1/8"=1'-0"

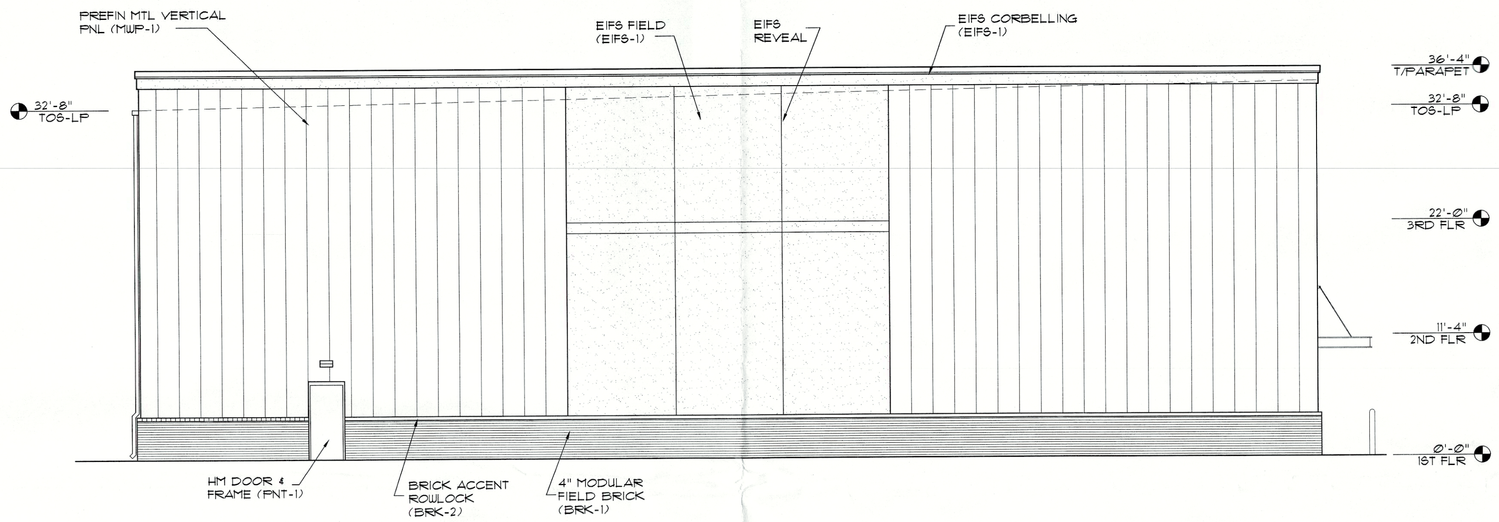


4 A42 BLDG B- EAST ELEVATION
SCALE: 1/8"=1'-0"

THESE DRAWINGS AND DESIGNS ARE THE PROPERTY OF STINARD ARCHITECTURE, INC. AND SHALL NOT BE REPRODUCED, PUBLISHED OR USED IN ANY WAY WITHOUT THE ARCHITECT'S PERMISSION. THEY WERE PREPARED FOR USE ON THIS SPECIFIC SITE AND SHALL NOT BE USED ON ANY OTHER SITE OR AT A LATER DATE AND ARE NOT SUITABLE FOR USE ON A DIFFERENT SITE OR AT A LATER DATE WITHOUT THE ARCHITECT'S WRITTEN VERIFICATION OR ADAPTATION BY THE ARCHITECT. NOTIFY THE ARCHITECT IMMEDIATELY IF ANY DISCREPANCIES ARE FOUND PROCEEDING WITH CONSTRUCTION. DO NOT SCALE DRAWINGS.
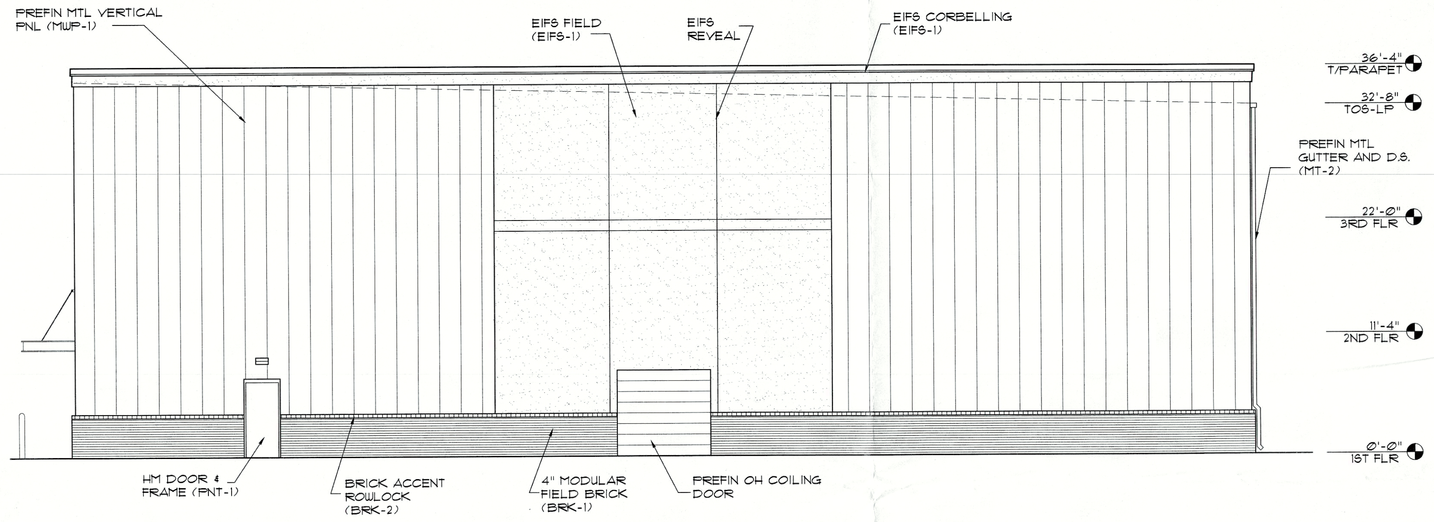
# Bardstown Self Storage

3415 Bardstown Road
Louisville, KY

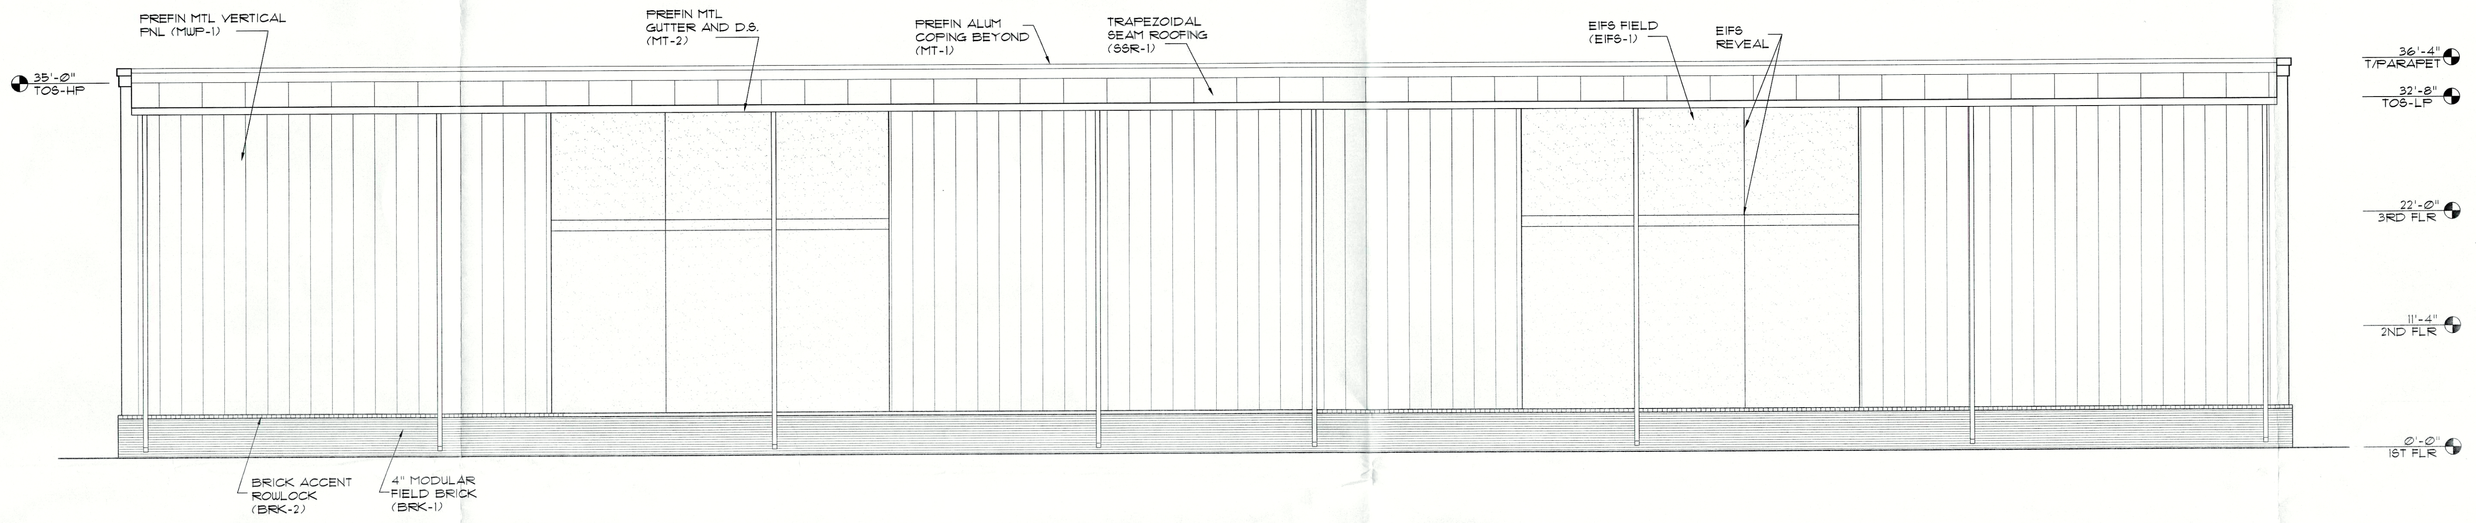STINARD ARCHITECTURE INC
CARTERSVILLE GA 30120
322 EAST MAIN STREET
770.425.7400 (F) 770.425.7400
STINARDARCH.COM

ISSUE: NOT FOR CONSTRUCTION
REVISIONS:

PROJECT NUMBER
2016

DATE
3-29-16

SHEET NUMBER
A4.2

16 CUP 1083