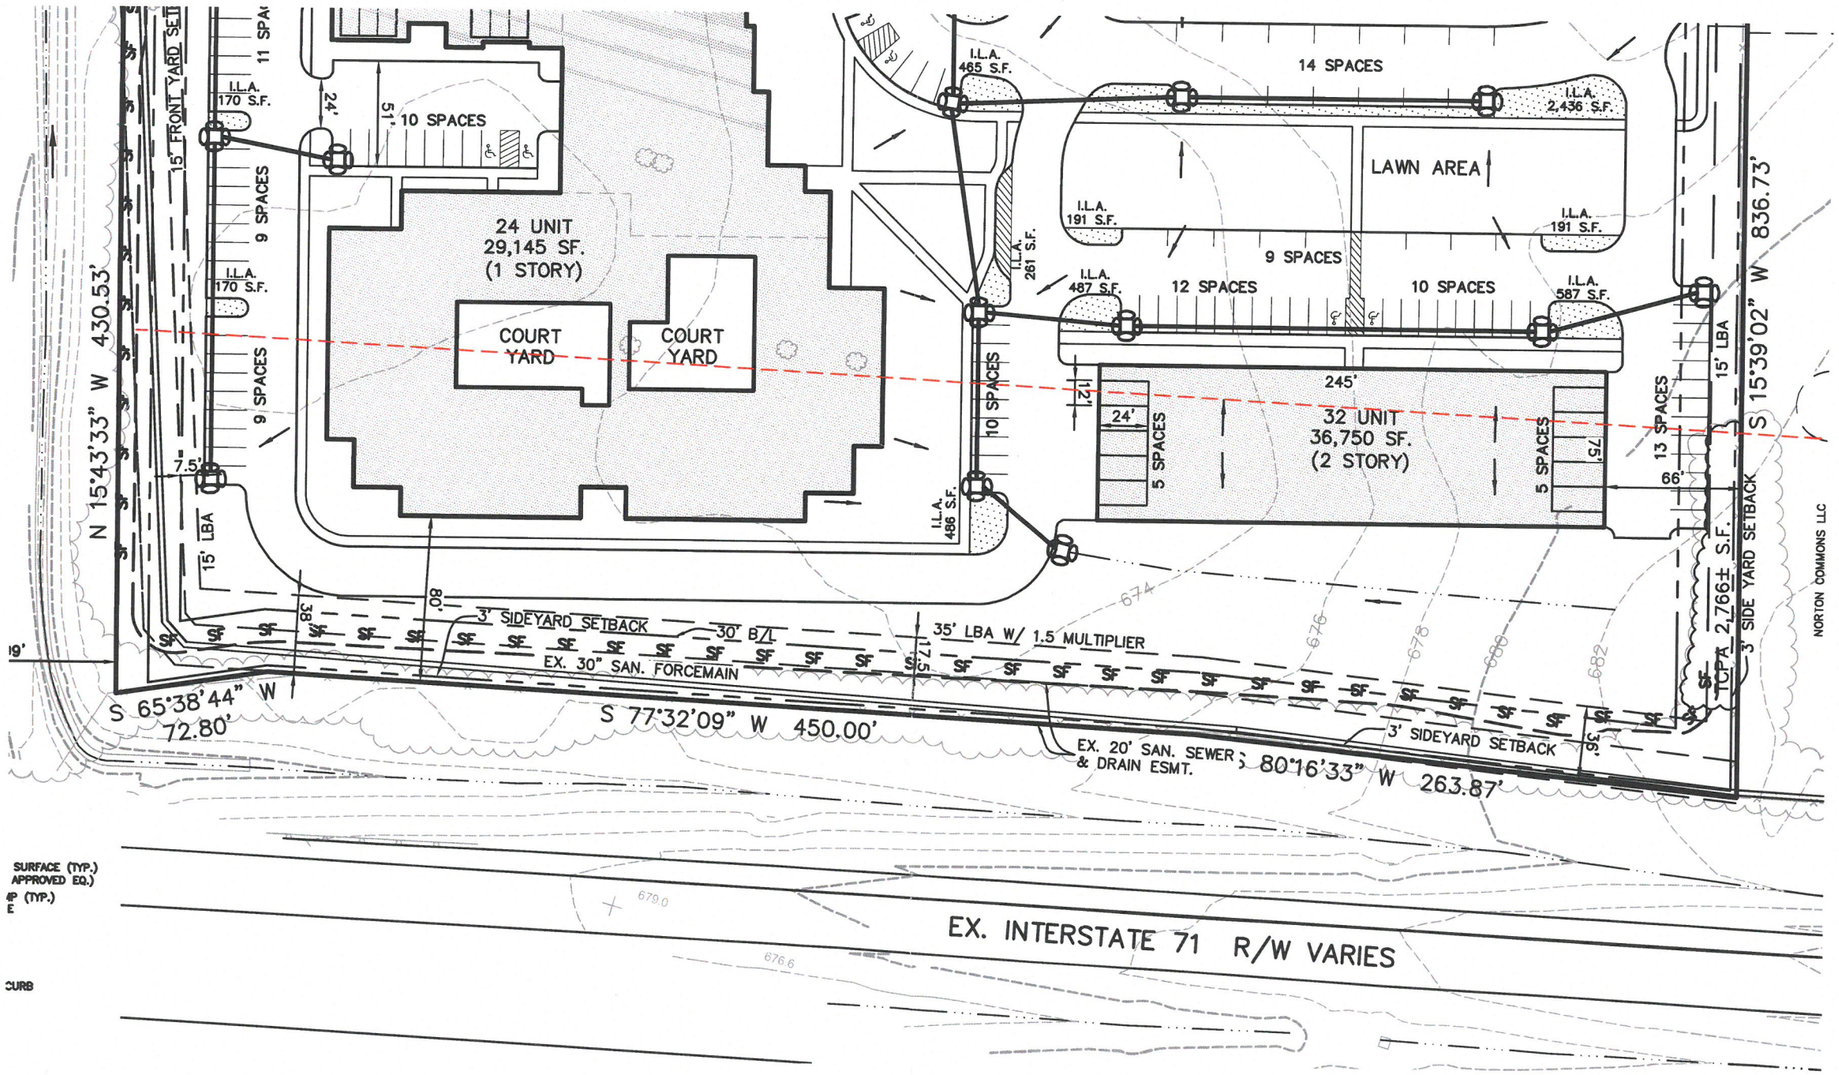

RECEIVED
JUN 15 2015
PLANNING &
DESIGN SERVICES

L:\land projects r2\2966\DWG\PLANNING\DDDP\2966-SENIOR CARE FACILITY (3-16-15).dwg, 5/7/2015 8:21:09 AM, Adobe PDF