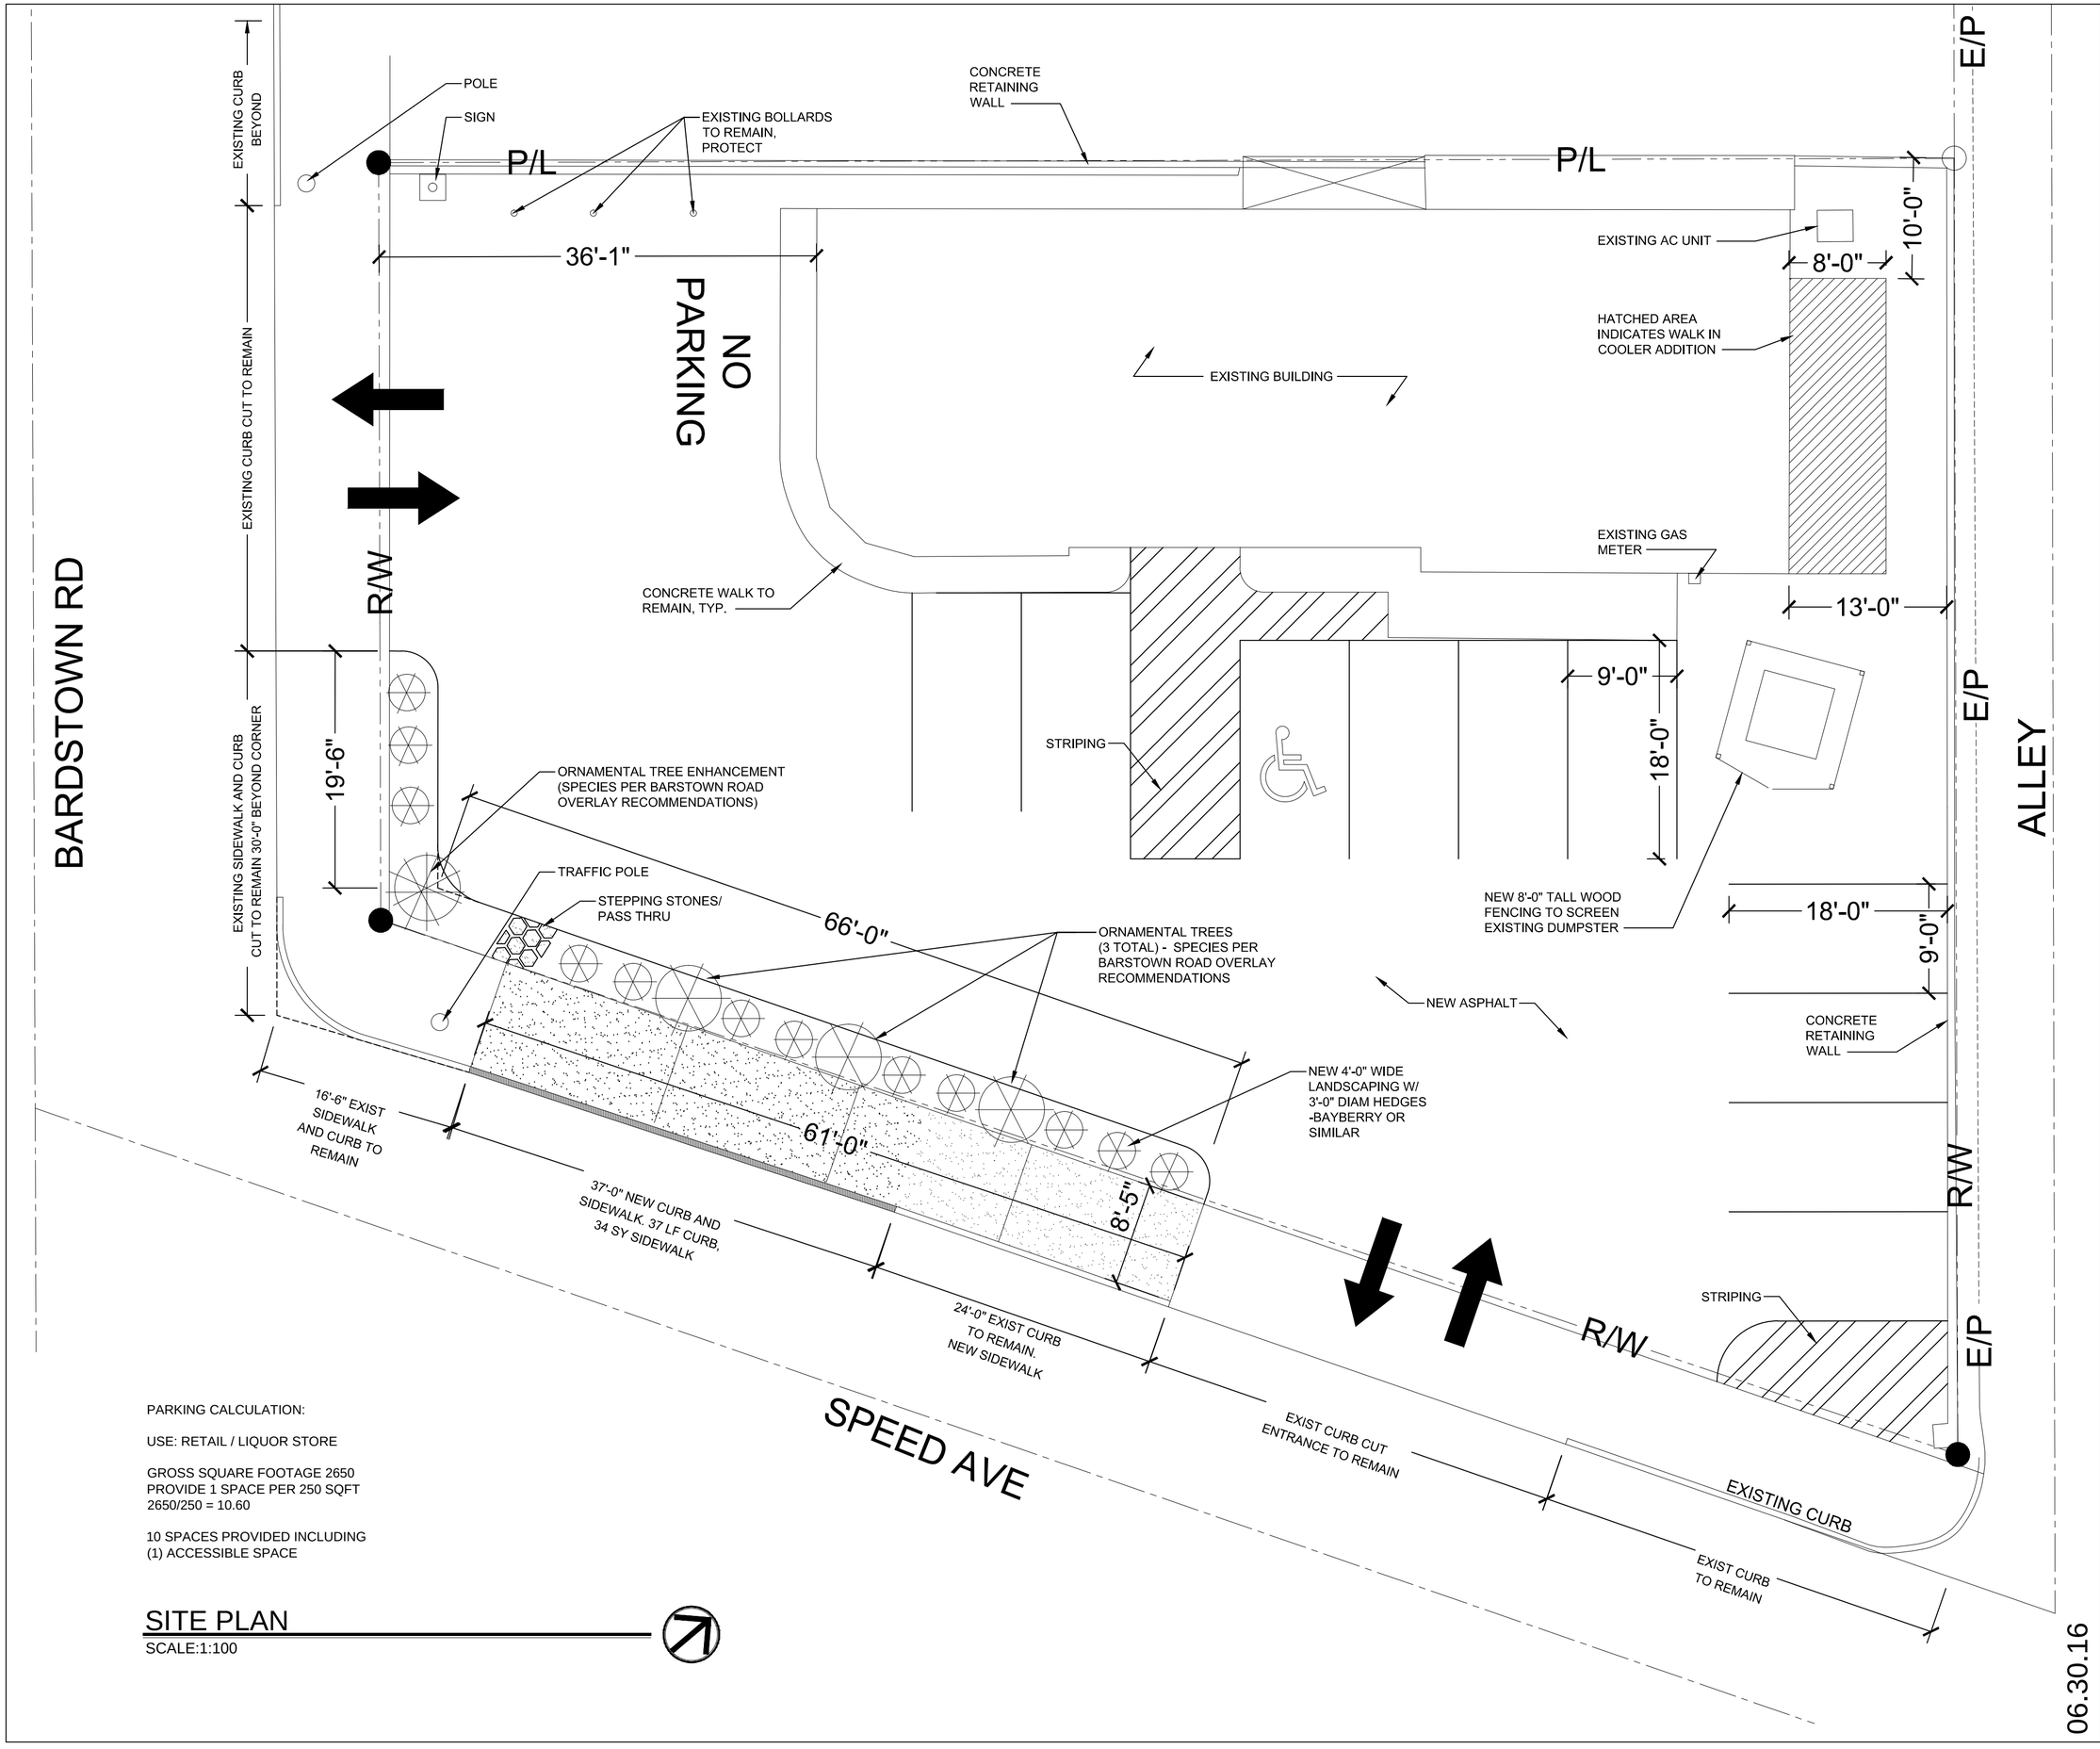

PARKING CALCULATION:

USE: RETAIL / LIQUOR STORE

GROSS SQUARE FOOTAGE 2650
PROVIDE 1 SPACE PER 250 SQFT
2650/250 = 10.60

10 SPACES PROVIDED INCLUDING
(1) ACCESSIBLE SPACE

SITE PLAN

SCALE:1:100

06.30.16

MEDLEY ARCHITECTURE
10111 Spring Gate Drive
Louisville, KY 40241
502.386.7963 medleyarchitecture@gmail.com

MAA Shadhi, LLC
DBA Liquor World #8
1779 Bardstown Road
Louisville, KY 40205

C1.0