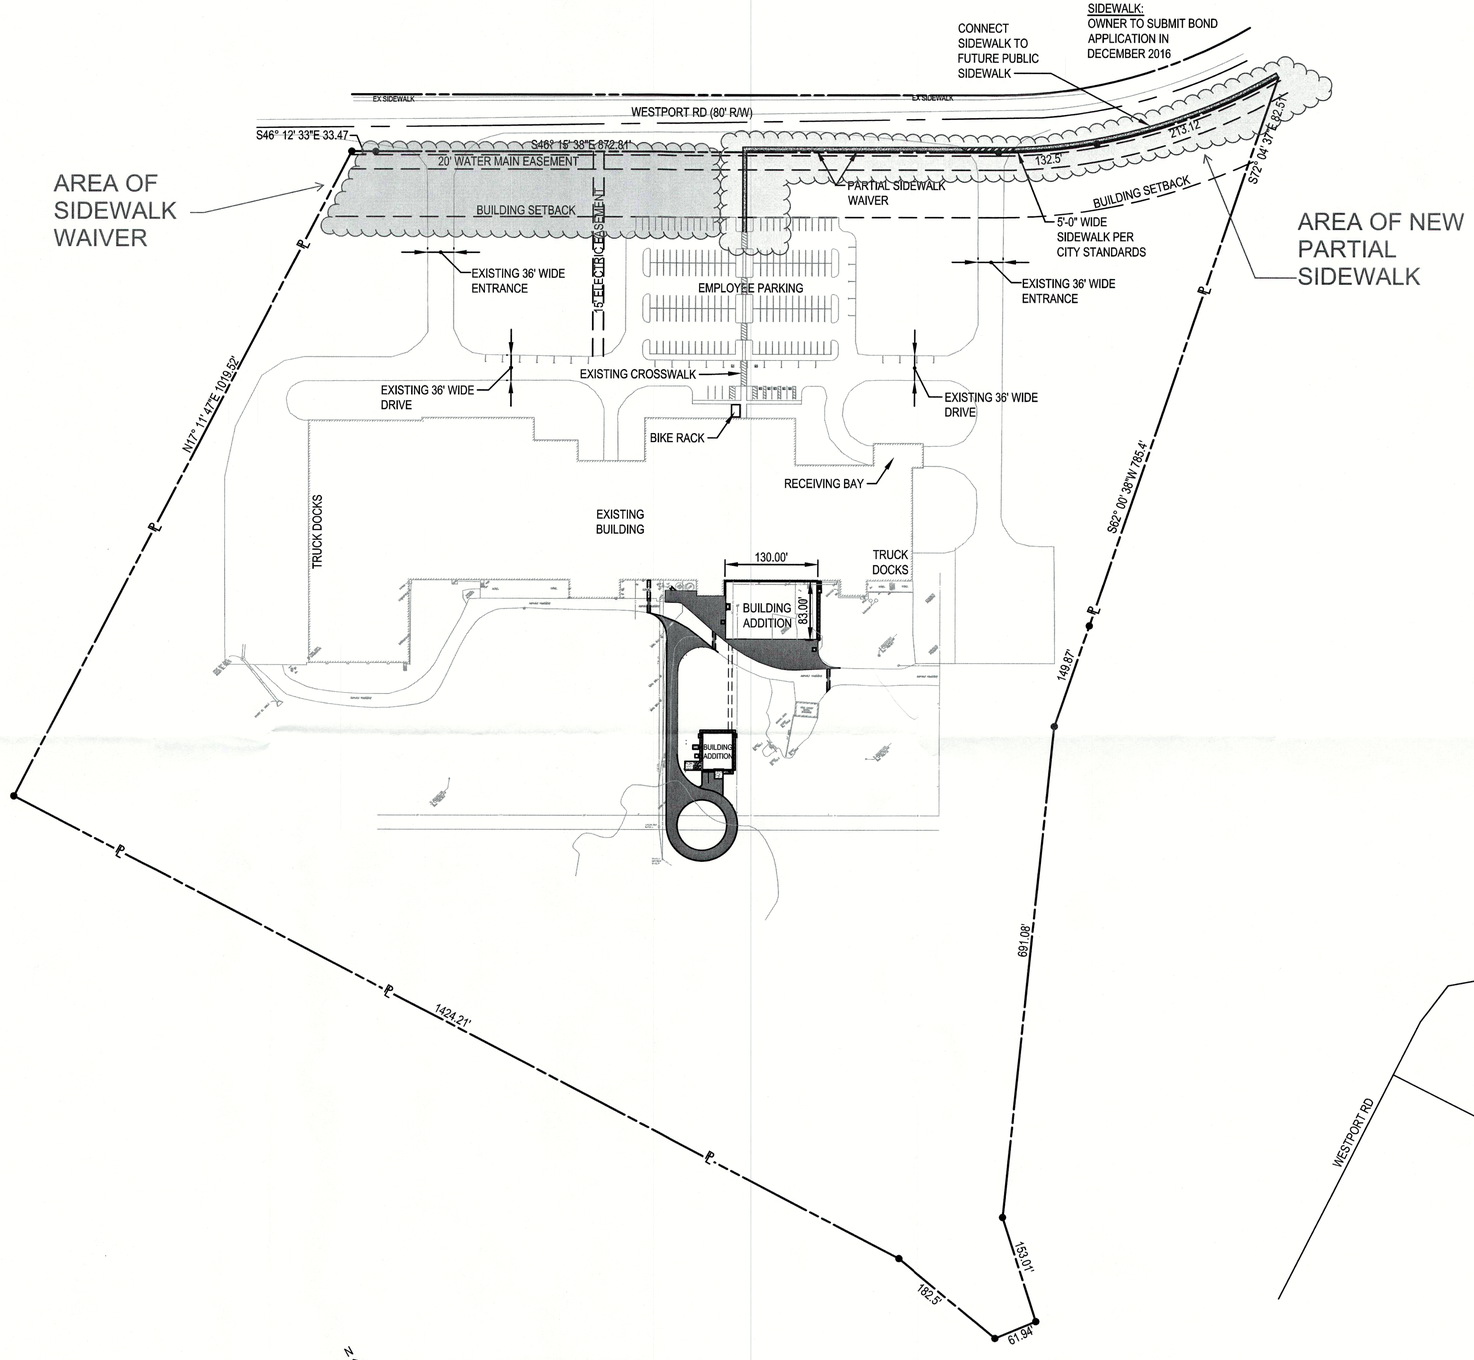

DEVELOPMENT PLAN - SIDEWALK OPTION 2

1" = 100.00'

0 100' 200'

NOTE

ALL WORK WITHIN THE RIGHT-OF-WAY WILL REQUIRE A KYTC BOND AND PERMIT

EMPLOYEE PARKING BY SHIFTS

1ST SHIFT:	58 EMPLOYEES
2ND SHIFT:	55 EMPLOYEES
3RD SHIFT:	49 EMPLOYEES
	162 TOTAL

PARKING SUMMARY

EMPLOYEE PARKING:	140 SPACES
VISITOR PARKING:	3 SPACES
HANDICAPPED PARKING: (INCLUDES 1 VAN SPACE)	5 SPACES
	148 TOTAL

SITE INFORMATION

TOTAL AREA:	43.91 ACRES
EXISTING IMPERVIOUS:	10.5 ACRES
PROPOSED IMPERVIOUS:	0.7 ACRES
TOTAL IMPERVIOUS:	11.2 ACRES

BUILDING AREAS

EXISTING BUILDING:	166,544 SF
OFFICE /PER FLOOR (11,349 x 2):	22,698 SF
TOTAL:	189,242 SF
NEW ADDITION:	10,790 SF
TOTAL PROPOSED:	200,032 SF
UTILITY BUILDING:	2,300 SF

BUILDING LIMITATIONS

ALLOWABLE AREA:	UNLIMITED
ALLOWABLE HEIGHT:	55 FT
ACTUAL HEIGHT:	34 FT

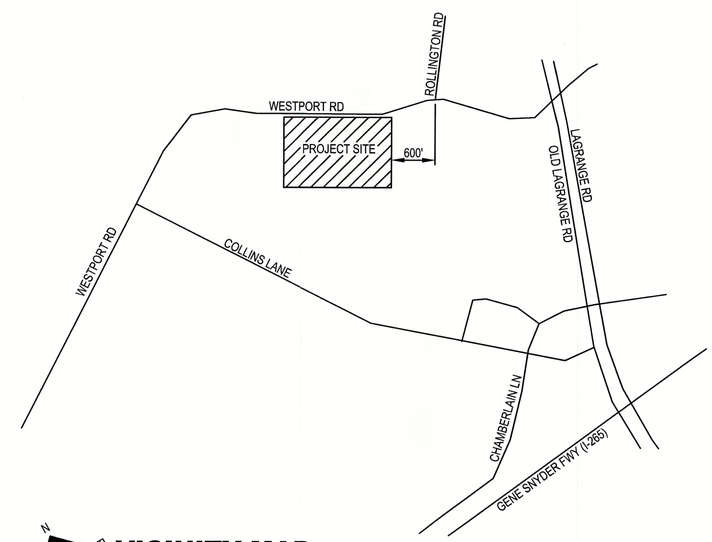

VICINITY MAP

NOT TO SCALE

WM #6168

REVISION	DATE	Q.C.

For use only by authorized parties, including bidders and contractors, in connection with THIS PROJECT ONLY. No part of these documents may be reproduced or used in any other form on other projects or for additions or changes to this project without prior and specific written approval of Hixson.

GRAPHIC SCALE 0 1/4 1/2 1 2

HIXSON
ARCHITECTURE ENGINEERING INTERIORS
659 Van Meter Street
Cincinnati, Ohio 45202-1568
t 513 241 1230
f 513 241 1287
www.hixson-inc.com

ConAgra Foods
Food you love

DEVELOPMENT PLAN - SIDEWALK OPTION 2

SPIRAL FREEZER UPGRADE
CONAGRA FOODS
12650 WESTPORT ROAD
LOUISVILLE, KENTUCKY 40245

DRAWN	MRH
CHECKED	RGM
Q.C. REVIEW	SLG
DRAWING DATE	120816
JOB NUMBER	8836.20
PRINT DATE	122116 08:00

CS1.2

H:\0088380010 Civil\05 Drawings\8836200.8836_CS1.2 - DEVELOPMENT PLAN-SIDEWALK_OPT 2.dwg

16DRUPRAW215