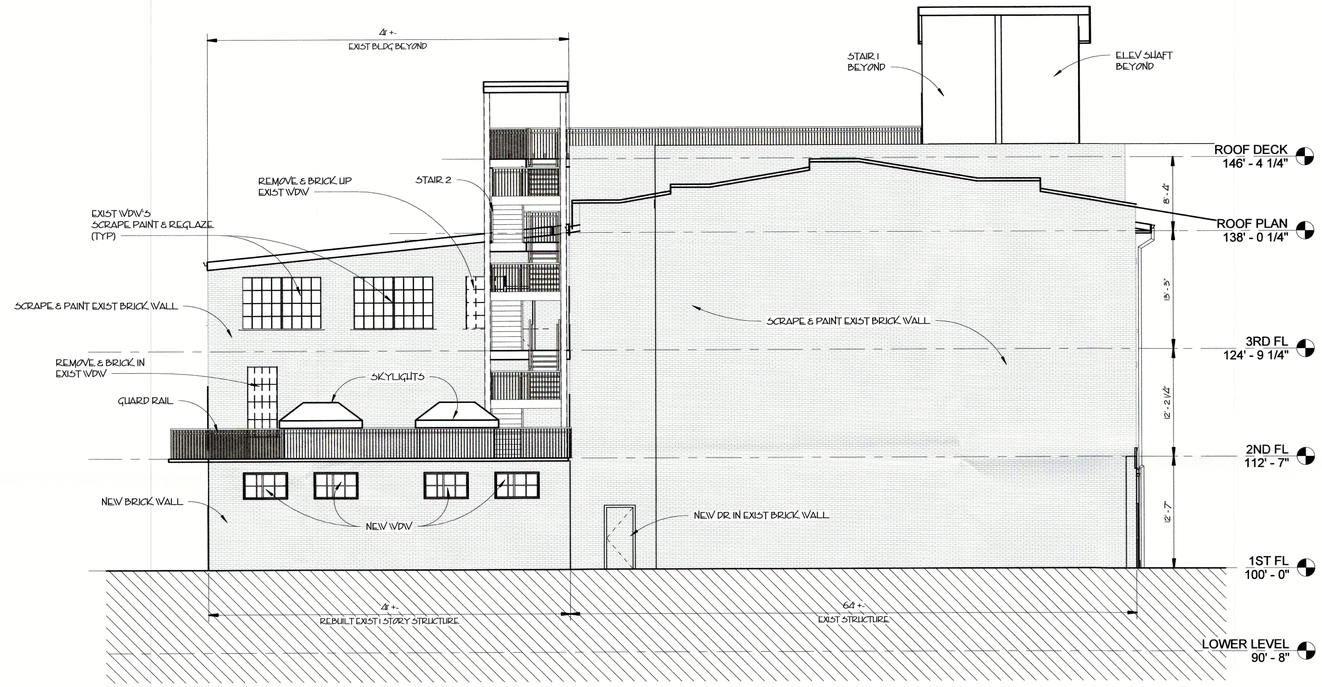

1 / A-8 EAST ELEVATION
1/8" = 1'-0"

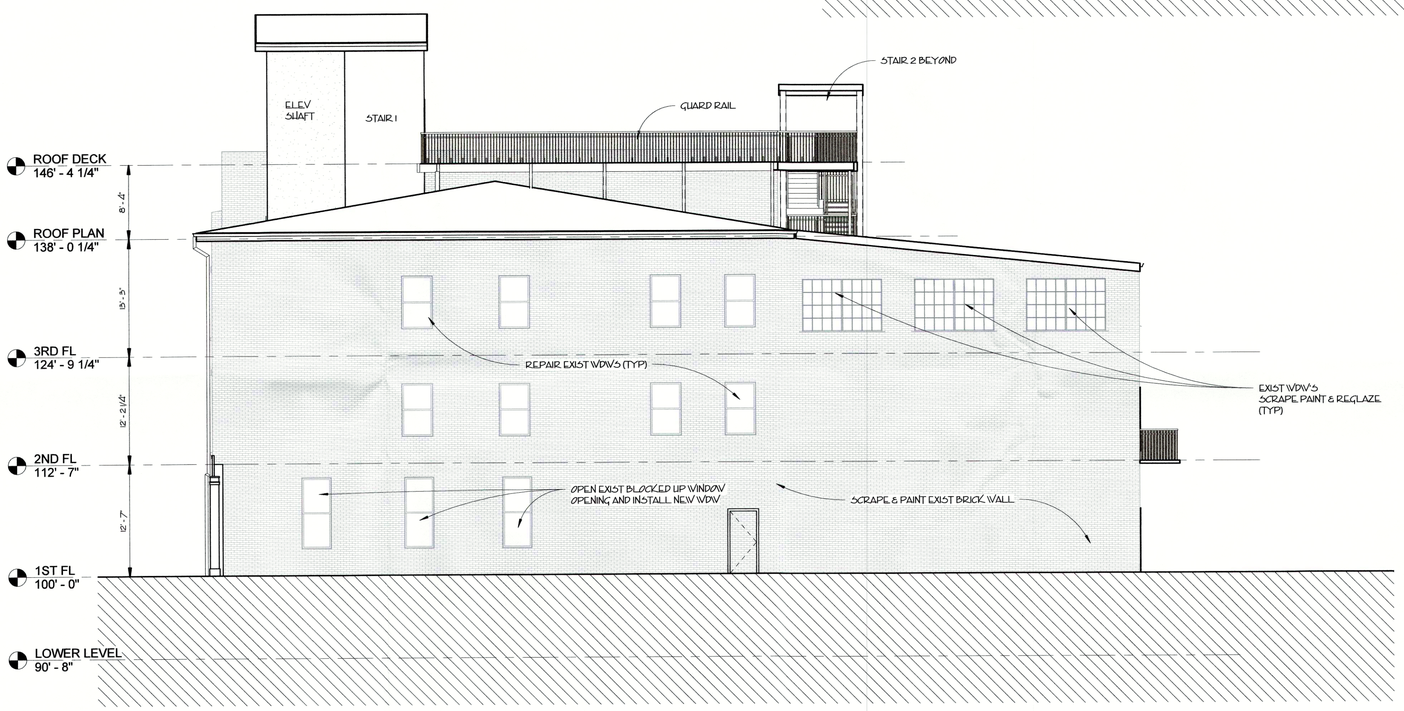

2 / A-8 WEST ELEVATION
1/8" = 1'-0"

RECEIVED
MAY 04 2017
PLANNING & DESIGN SERVICES

PRELIMINARY

REVISIONS

COMM	DRAWN	IN HSE	DATE
A7240	E.W.	C.M.	4/3/17

HEADQUARTERS BUILDING
906 E Main St.
Louisville KY. 40206
MOBILE MED TEK

ELEVATIONS

ARCHITECTURAL

JOSEPH & JOSEPH
ARCHITECTS SINCE 1908
550 S. 4TH STREET
LOUISVILLE, KY. 40202
V. 502.583.8888
F. 502.583.8414
www.josephandjoseph.net
© 2016 JOSEPH & JOSEPH ARCHITECTS PLLC
C. Merrill Meier III Architect, Caroline M. Meier IV Architect

SHEET A-8

SET

4/26/2017 4:12:42 PM

17COA1108