


1 A-9 NORTH ELEVATION
1/8" = 1'-0"

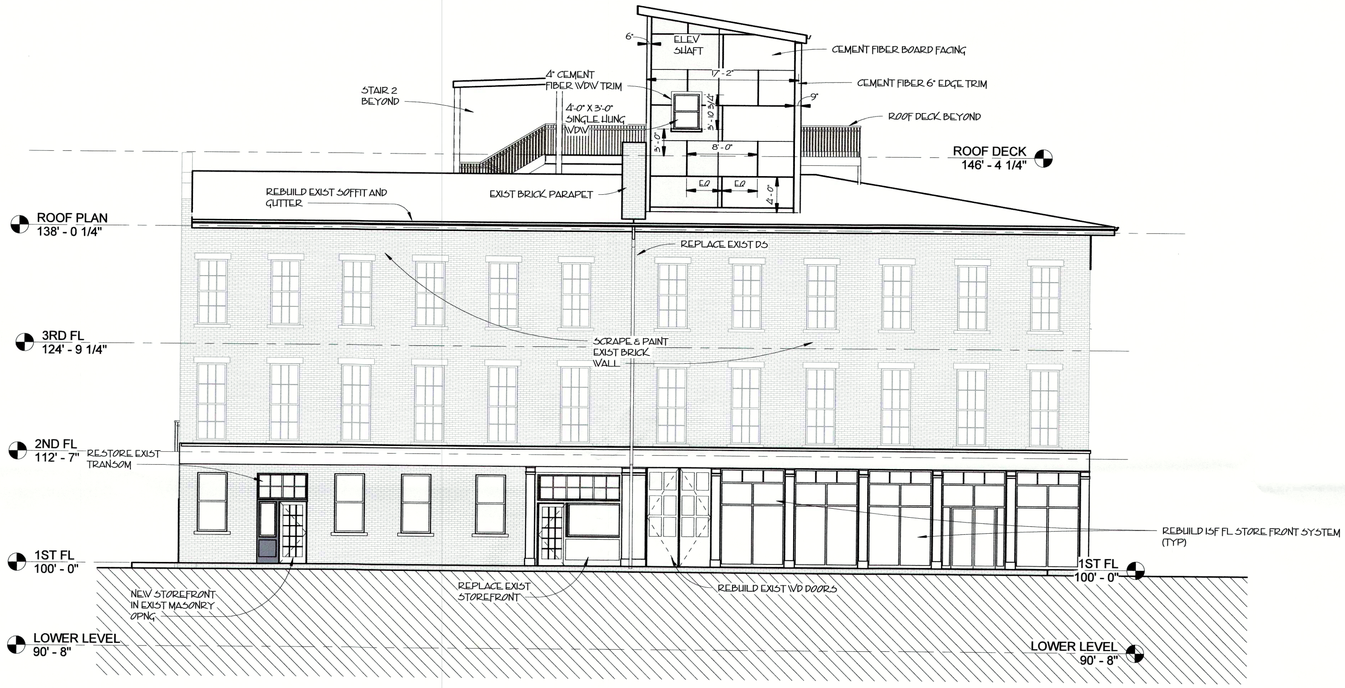


2 A-9 SOUTH ELEVATION
1/8" = 1'-0"

RECEIVED
MAY 04 2017
PLANNING & DESIGN SERVICES

PRELIMINARY

REVISIONS
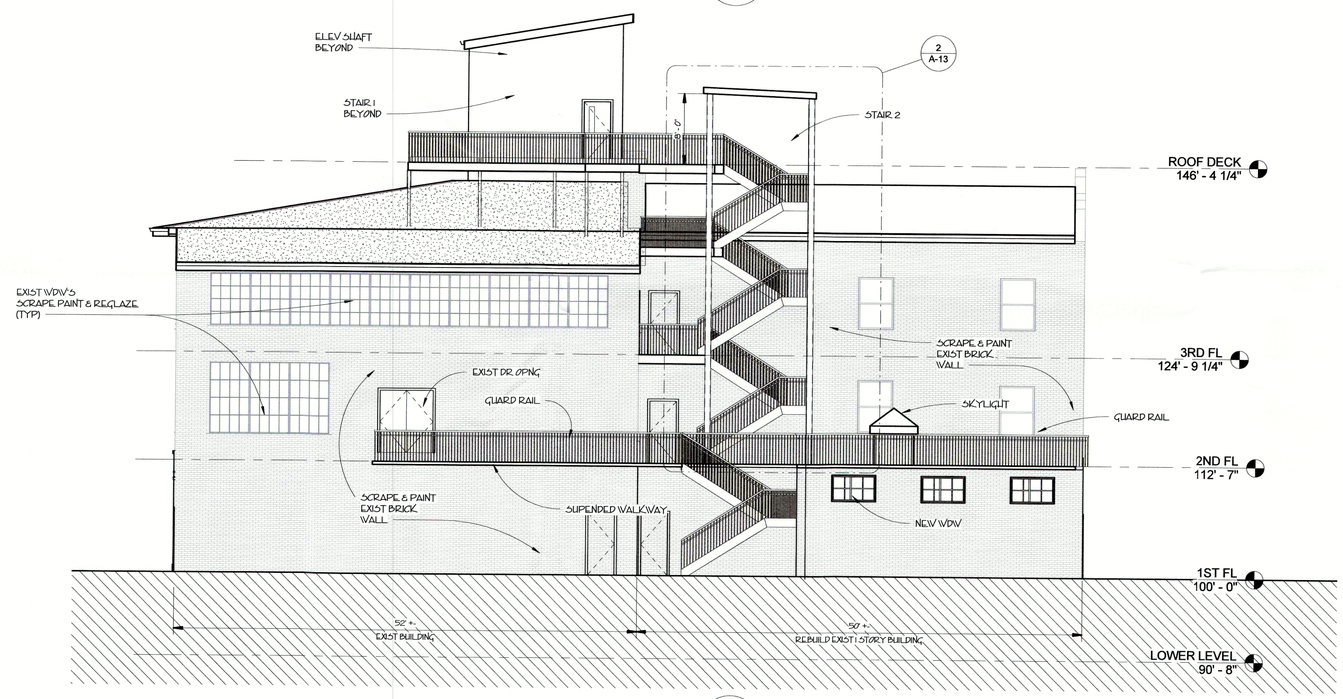
| COMM | DRAWN | IN HSE | DATE |
|---|---|---|---|
| A7240 | E.W. | C.M. | 4/3/17 |

**HEADQUARTERS BUILDING**
906 E Main St.
Louisville KY. 40206
**MOBILE MED TEK**

ELEVATIONS

ARCHITECTURAL

JOSEPH & JOSEPH ARCHITECTS SINCE 1908
550 S. 4TH STREET
LOUISVILLE, KY. 40202
V. 502.583.8888
F. 502.583.8414
www.josephandjoseph.net
© 2016 JOSEPH & JOSEPH ARCHITECTS PLLC
C. Morrell Moser III Architect, Carson N. Moser IV Architect

SHEET A-9
SET

4/26/2017 4:12:55 PM

17C041108