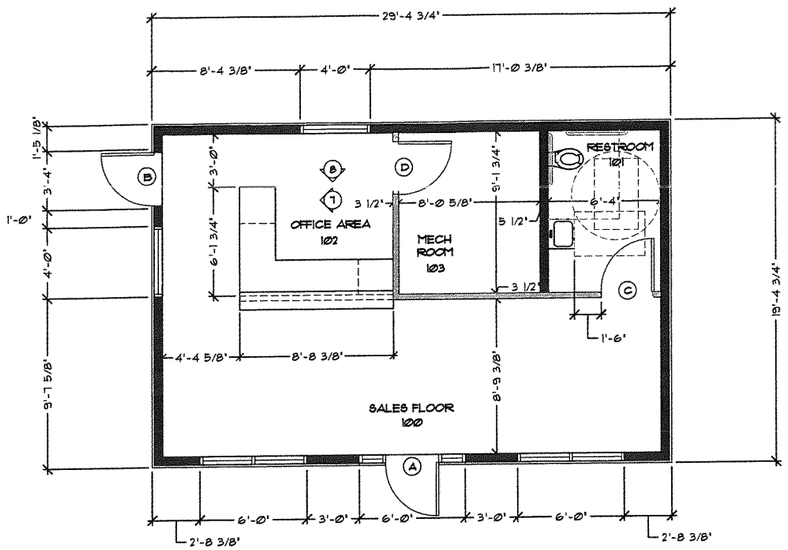

FLOOR PLAN - OFFICE

SCALE: 1/4" = 1'-0'

1 / A-1

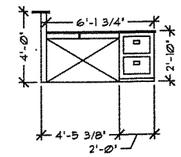

DETAIL - FRONT OF COUNTER

SCALE: 3/8" = 1'-0'

7 / A-1

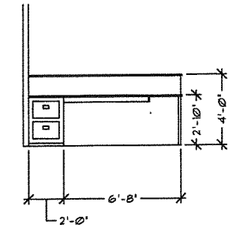

DETAIL - BACK OF COUNTER

SCALE: 3/8" = 1'-0'

8 / A-1

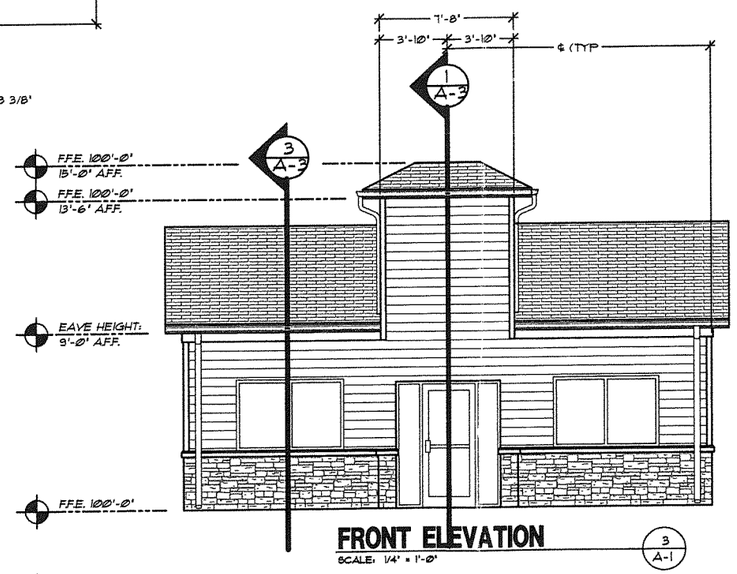

FRONT ELEVATION

SCALE: 1/4" = 1'-0'

3 / A-1

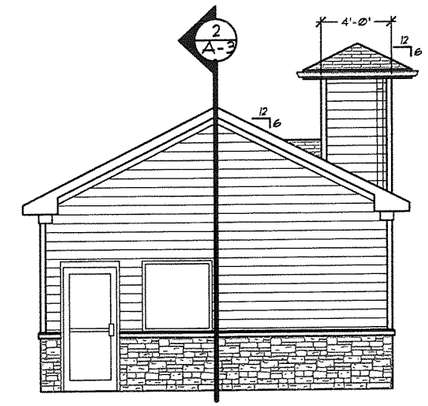

LEFT ELEVATION

SCALE: 1/4" = 1'-0'

4 / A-1

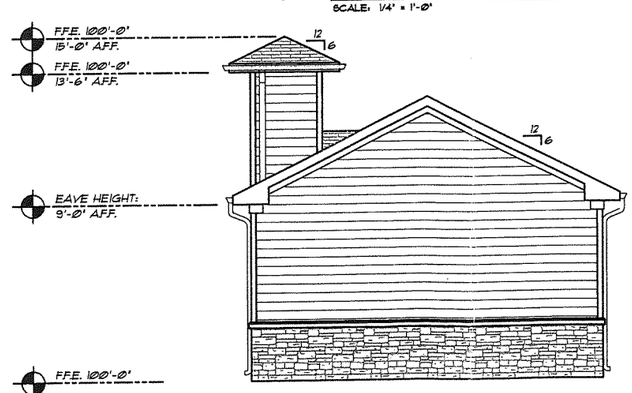

RIGHT ELEVATION

SCALE: 1/4" = 1'-0'

5 / A-1

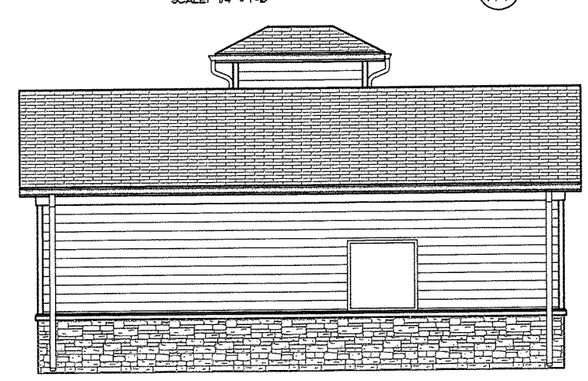

REAR ELEVATION

SCALE: 1/4" = 1'-0'

6 / A-1

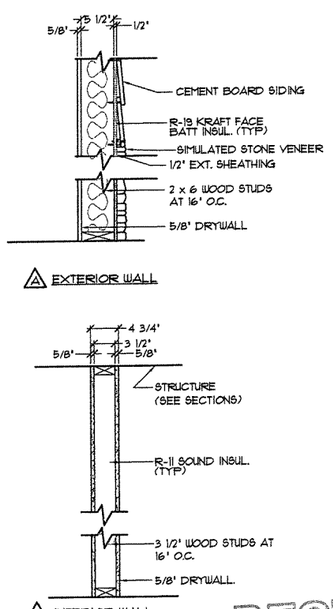

WALL TYPES

SCALE: N.T.S.

RECEIVED
JAN 0 8 20
PLANNING & DESIGN SERVICES

WILLIAMS PROPERTIES
BARDSTOWN ROAD
LOUISVILLE, KENTUCKY

OFFICE BUILDING

WILLIAMS
ASSOCIATE ARCHITECTS
John Williams, Architect
1138 South Park Drive, Suite 102
Bowling Green, KY 42103
270-782-2273 270-782-2173 Fax
WILLIAMS associates architects

REVISIONS:

CADD FILE:

DATE: 01/05/18
DRAWN BY: ECA
CHECKED BY: JW

A-1

17 ZONE 1049