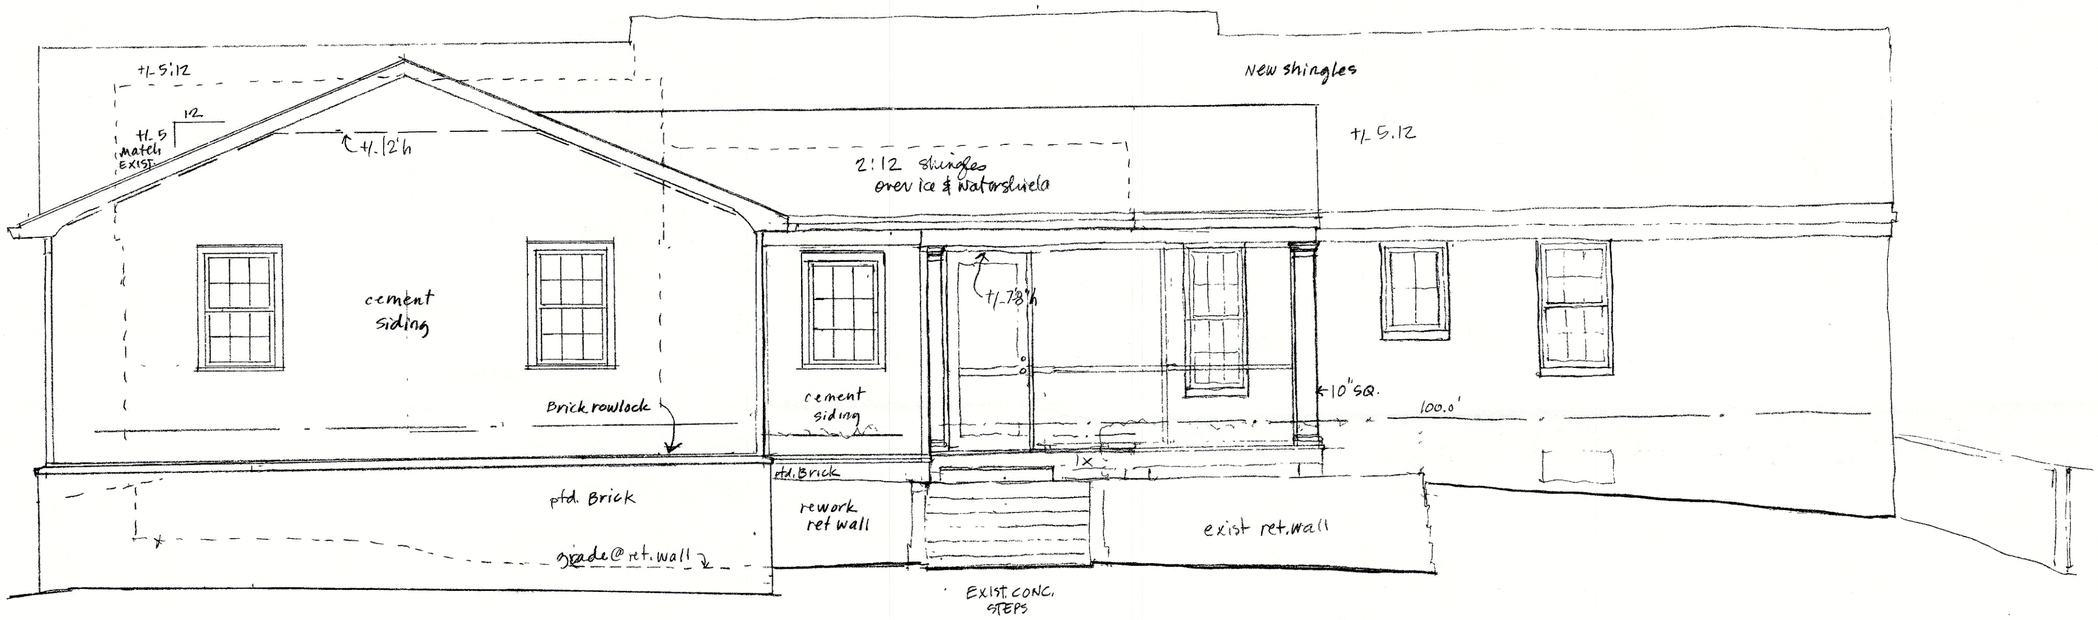

Proposed
Rear Elevation
1/4"=1'-0"

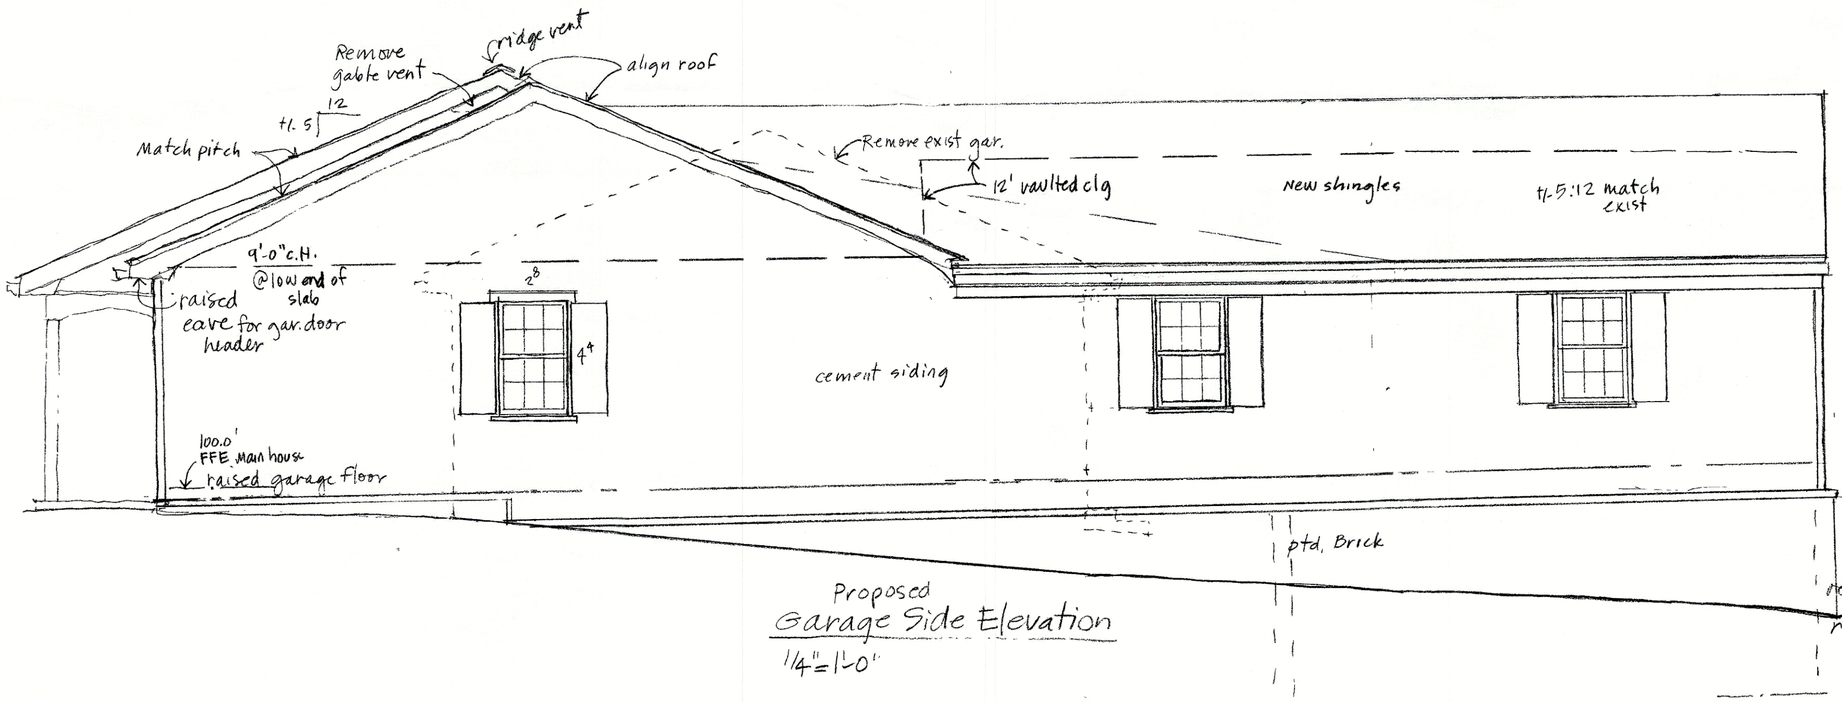

Proposed
Garage Side Elevation
1/4"=1'-0"

RECEIVED
FEB 27 2019
PLANNING & DESIGN SERVICES

4314 Old Springdale Rd.

12.10.18
rev. 1.21.19
rev 2.26.19

19 VARIANCE 1018