LEGEND

UGE	UNDERGROUND ELECTRIC
SAN	SANITARY SEWER
OHE	OVERHEAD ELECTRIC
UGE	UNDERGROUND ELECTRIC
UGT	UNDERGROUND TELEPHONE
UGET	UNDERGROUND ELECTRIC & TELEPHONE
	EDGE OF GRAVEL
	EDGE OF PAVMENT
	SIDEWALK
	FENCING
W	WATER LINE
G	GAS LINE
	PROPERTY LINE
	DITCH LINE
	CENTER LINE
	LIGHT POLE
	POWER POLE
	GUY ANCHOR/POLE
	ELECTRIC BOX
	ELECTRIC OUTLET
	TELEPHONE VAULT
	TELEPHONE PED
	WATER PUMP
	WATER METER
	WATER VALVE
	GAS VALVE
	SANITARY SEWER MANHOLE
	CLEANOUT
22"	TREE WITH SIZE
	BOLLARD
B-1	BORING
	SIGN
M.B.O	MAIL BOX
	PROPERTY CORNER

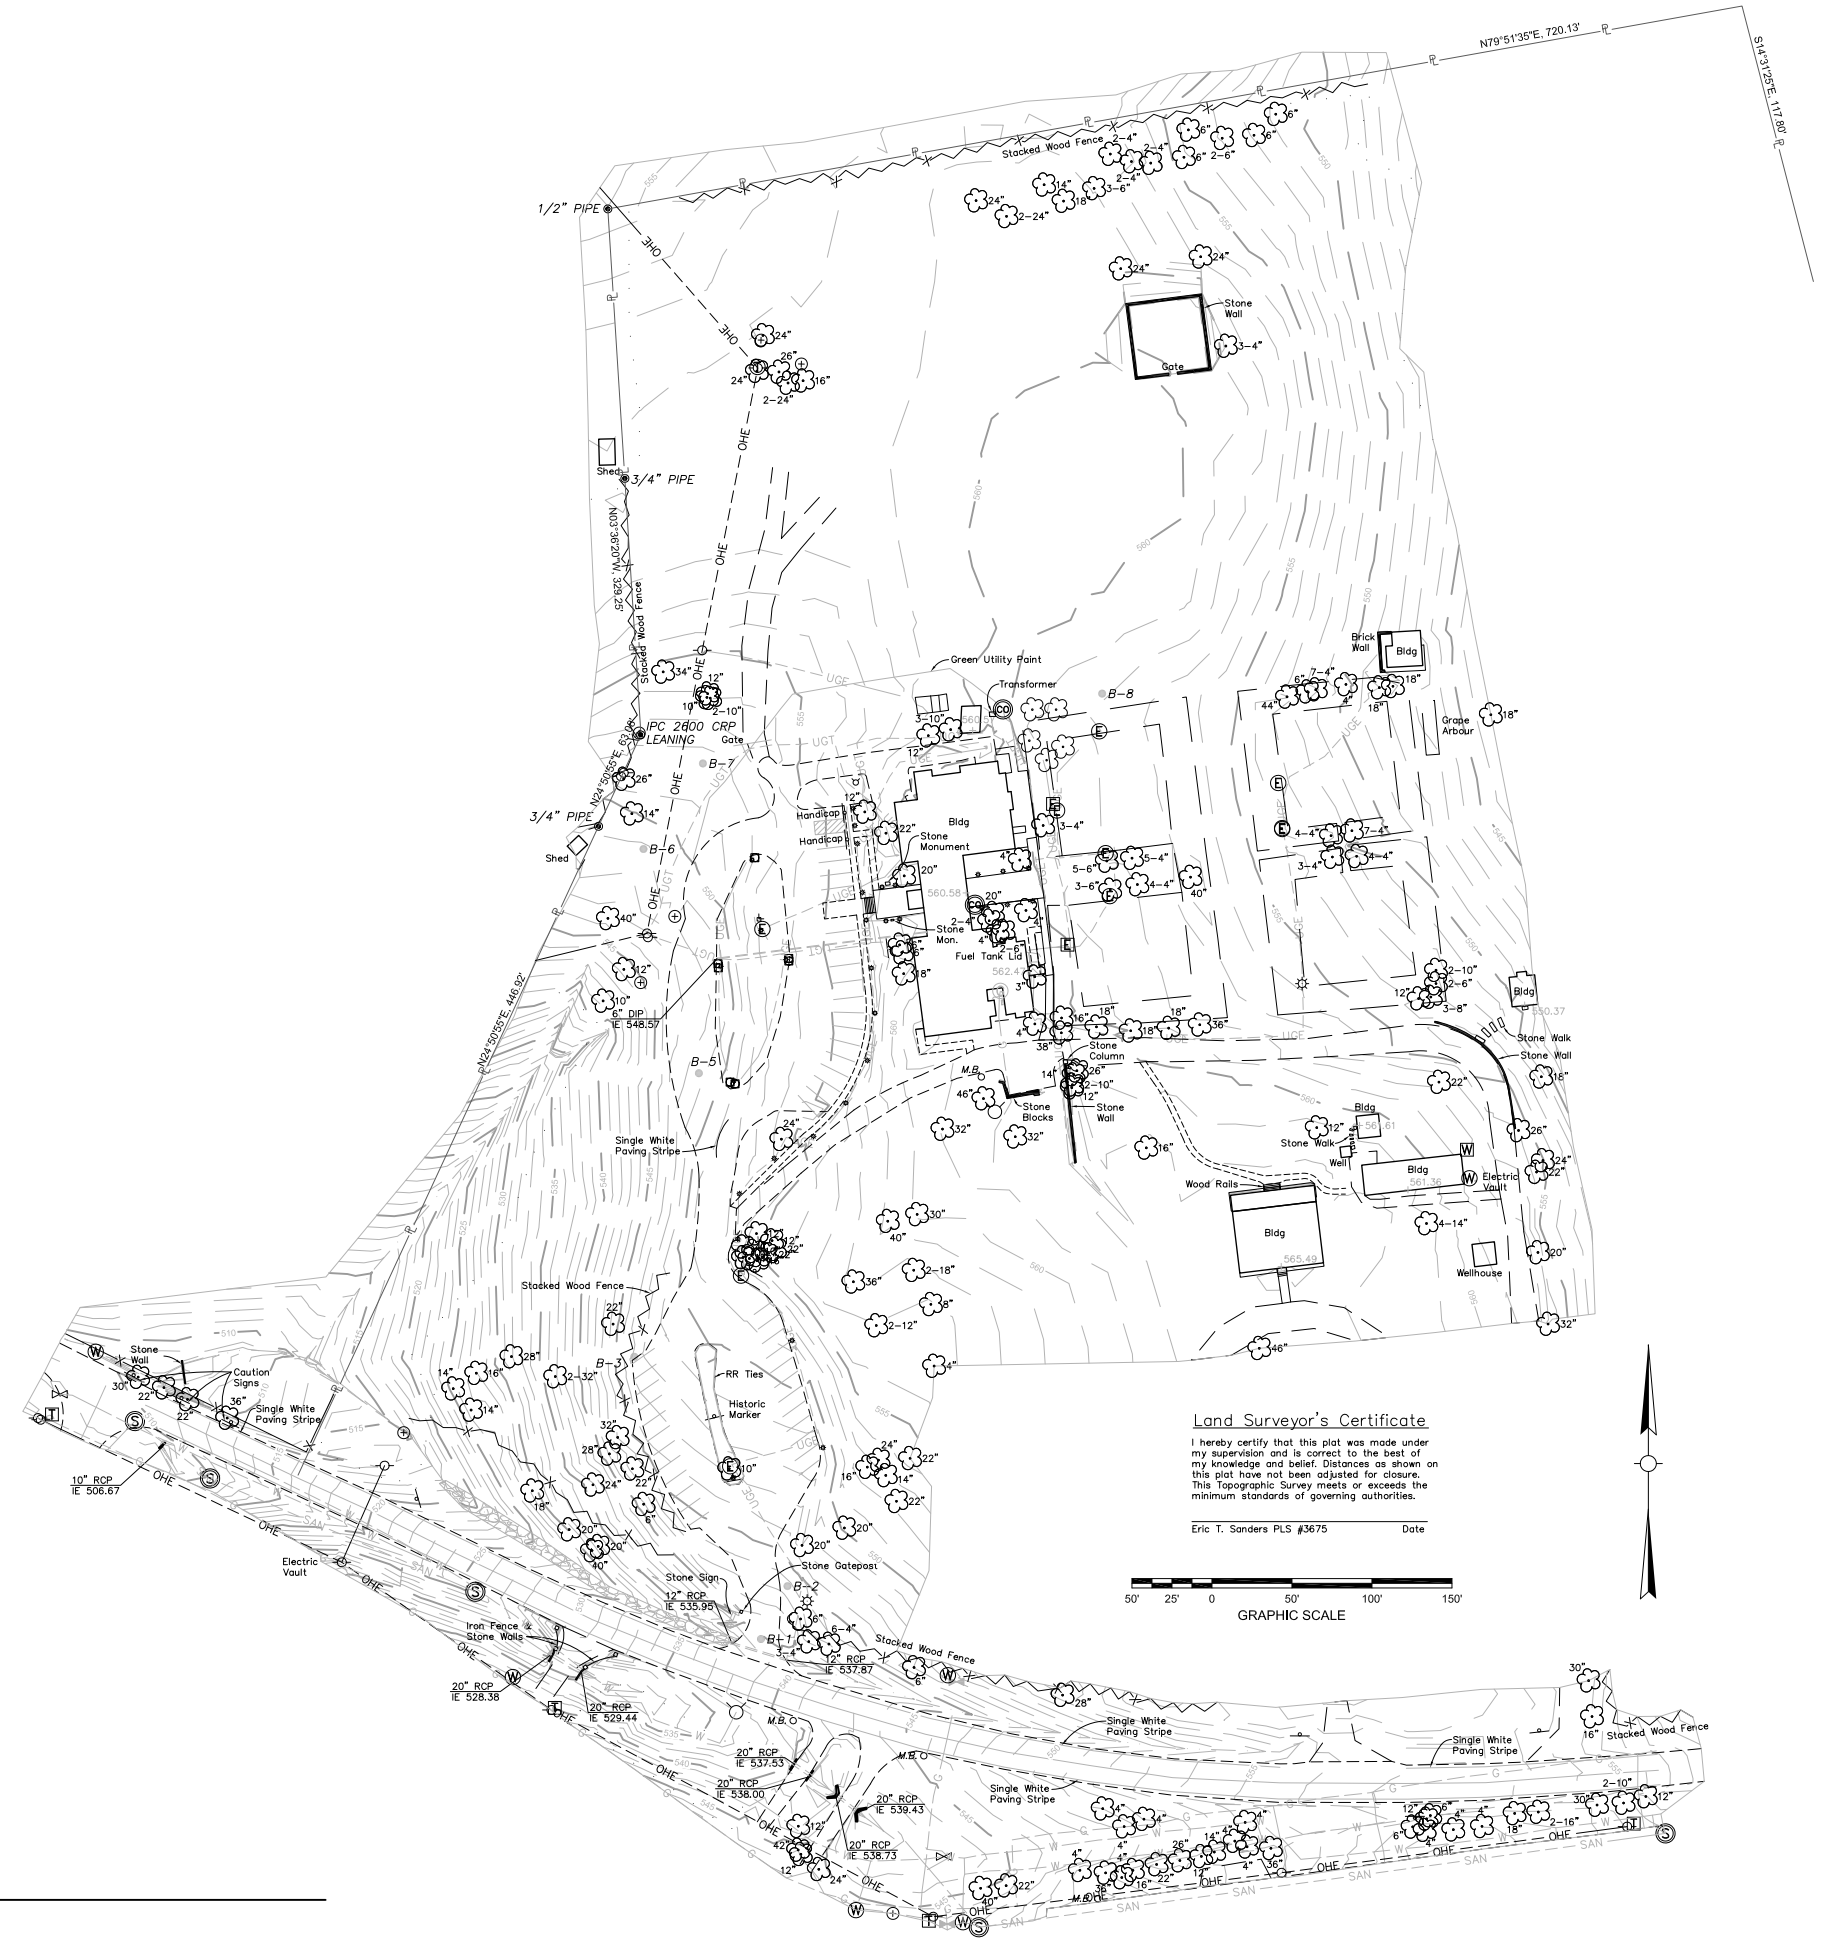

1 V-101 **SITE SURVEY**
SCALE: 1" = 60'-0"

environs inc. jones landscape architecture
502.243.1091 – 502.419.1999
502.419.0305

TETRA TECH
www.tetratech.com
4967 U.S. HIGHWAY 42, SUITE 210
LOUISVILLE, KENTUCKY 40222
PHONE: 502.584.5555 FAX: 502.584.5696

MARK	DATE	DESCRIPTION	BY

JEFFERSON COUNTY, KENTUCKY LOUISVILLE PARKS AND RECREATION

HISTORIC LOCUST GROVE
SITE DEVELOPMENT PLANS

Project No.:	200-2602-19
Designed By:	SKJ,JKS
Drawn By:	SKJ,JKS
Checked By:	SKJ,JKS

SCHEMATIC SUBMITTAL

V-101

Bar Measures 1 Inch

5/21/2019 12:04:39 PM - C:\USERS\JODI.ENVIRONS\DROPBOX\ENVIRONS\LOCUST GROVE\CAD\DWG\CURRENT\LOCUST GROVE SURVEY.DWG - JODI