1 A201 NORTH
3/32" = 1'-0"

2 A201 SOUTH
3/32" = 1'-0"

STUDIO A architecture
2330 frankfort ave
louisville, ky 40206
p: (502) 589-8007
f: (502) 589-8004
www.studioaarch.com

Consultants

Civil
BTM Engineering, Inc.
3001 Taylor Springs Drive
Louisville, KY 40220
(502) 459-8427

S / MEP
Genesis Engineering
224 3rd Avenue N.
Franklin, TN 37064
(615) 967-5761

Interior Design
Details Commercial Group
360 Missouri Avenue, Suite 100
Jeffersonville, IN 47130
(502) 930-6507

Food Service
Dine Company
3310 Preston Highway
Louisville, KY 40213
(502) 637-3232

Project Name

Nazareth Home Assisted Living Building

PAYNE STREET
LOUISVILLE, KY 40206

Client

NAZARETH HOME

200 Newburg Road
Louisville, KY 40205

UNLESS OTHERWISE DIMENSIONED ON PLANS, INSTALL DOORS PER THE FOLLOWING DIMENSIONS LISTED BELOW (FACE OF GWB TO FACE OF GWB)

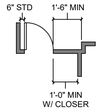

Seal

SCHEMATIC DESIGN

Revisions

No.	Description	Date

EXTERIOR ELEVATIONS

Project number	18NH01
Date	04/30/19

A201

Scale 3/32" = 1'-0"

© Revit 2018 C:\Revit Models\1 Nazareth AL Building\memory care REVERSE_Ashe.rvt

1 EAST
A202 3/32" = 1'-0"

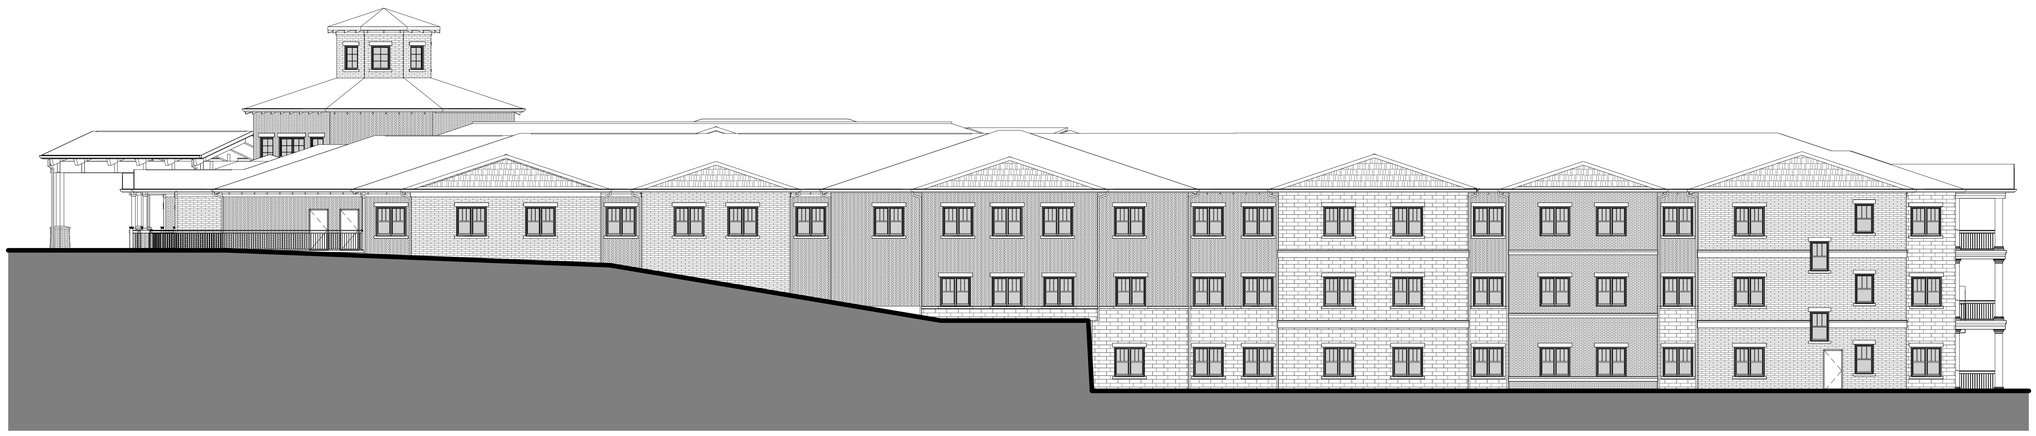

2 WEST
A202 3/32" = 1'-0"

STUDIO A architecture
2330 frankfort ave
louisville, ky 40206
p: (502) 589-8007
f: (502) 589-8004
www.studioaarch.com

Consultants

Civil
BTM Engineering, Inc.
3001 Taylor Springs Drive
Louisville, KY 40220
(502) 459-8427

S / MEP
Genesis Engineering
224 3rd Avenue N.
Franklin, TN 37064
(615) 967-5761

Interior Design
Details Commercial Group
360 Missouri Avenue, Suite 100
Jeffersonville, IN 47130
(502) 930-6507

Food Service
Dine Company
3310 Preston Highway
Louisville, KY 40213
(502) 637-3232

Project Name

Nazareth Home Assisted Living Building

PAYNE STREET
LOUISVILLE, KY 40206

Client

NAZARETH HOME

200 Newburg Road
Louisville, KY 40205

UNLESS OTHERWISE DIMENSIONED ON PLANS, INSTALL DOORS PER THE FOLLOWING DIMENSIONS LISTED BELOW (FACE OF GWB TO FACE OF GWB)

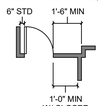

Seal

SCHEMATIC DESIGN

Revisions

No.	Description	Date

EXTERIOR ELEVATIONS

Project number 18NH01
Date 04/30/19

A202

Scale 3/32" = 1'-0"

© Davis Gilbert + Nazareth_Building\memory use\REVERSE_Arbre.rvt

1 A203 COURTYARD - NORTH ELEVATION
3/32" = 1'-0"

2 A203 COURTYARD - EAST ELEVATION
3/32" = 1'-0"

3 A203 COURTYARD - SOUTH ELEVATION
3/32" = 1'-0"

4 A203 COURTYARD - WEST ELEVATION
3/32" = 1'-0"

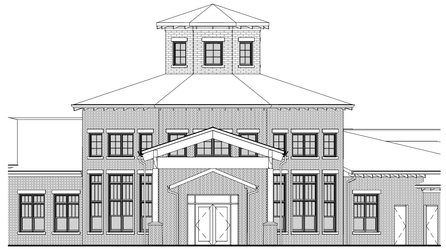

5 A203 CUPOLA - ELEVATION
3/32" = 1'-0"

6 A203 LOWER COURTYARD - WEST ELEVATION
3/32" = 1'-0"

7 A203 LOWER COURTYARD - EAST ELEVATION
3/32" = 1'-0"

STUDIO A architecture
2330 frankfort ave
louisville, ky 40206
p: (502) 589-8007
f: (502) 589-8004
www.studioaarch.com

Consultants

Civil
BTM Engineering, Inc.
3001 Taylor Springs Drive
Louisville, KY 40220
(502) 459-8427

S / MEP
Genesis Engineering
224 3rd Avenue N.
Franklin, TN 37064
(615) 967-5761

Interior Design
Details Commercial Group
360 Missouri Avenue, Suite 100
Jeffersonville, IN 47130
(502) 930-6507

Food Service
Dine Company
3310 Preston Highway
Louisville, KY 40213
(502) 637-3232

Project Name

Nazareth Home
Assisted Living
Building

PAYNE STREET
LOUISVILLE, KY 40206

Client

NAZARETH HOME

200 Newburg Road
Louisville, KY 40205

UNLESS OTHERWISE DIMENSIONED ON PLANS, INSTALL DOORS PER THE FOLLOWING DIMENSIONS LISTED BELOW (FACE OF GWB TO FACE OF GWB)

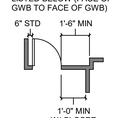

Seal

SCHEMATIC DESIGN

Revisions

No.	Description	Date

EXTERIOR ELEVATIONS

Project number	18NH01
Date	04/30/19

A203

Scale 3/32" = 1'-0"

© Revit 2018 - Nazareth_Building memory use - RESIDENTIAL_Admin.rvt
4/30/2019 4:29:30 PM

1 SD203 INTERIOR COURTYARD FROM ABOVE

STUDIO A architecture
2330 frankfort ave
louisville, ky 40206
p: (502) 589-8007
f: (502) 589-8004
www.studioaarch.com

Consultants

Civil
BTM Engineering, Inc.
3001 Taylor Springs Drive
Louisville, KY 40220
(502) 459-8427

S / MEP
Genesis Engineering
224 3rd Avenue N.
Franklin, TN 37064
(615) 967-5761

Interior Design
Details Commercial Group
360 Missouri Avenue, Suite 100
Jeffersonville, IN 47130
(502) 930-6507

Food Service
Dine Company
3310 Preston Highway
Louisville, KY 40213
(502) 637-3232

Project Name

Nazareth Home
Assisted Living
Building

PAYNE STREET
LOUISVILLE, KY 40206

Client

NAZARETH
HOME

200 Newburg Road
Louisville, KY 40205

UNLESS OTHERWISE DIMENSIONED ON PLANS, INSTALL DOORS PER THE FOLLOWING DIMENSIONS LISTED BELOW (FACE OF GWB TO FACE OF GWB)

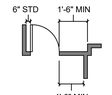

Seal

SCHEMATIC DESIGN

Revisions

No.	Description	Date

SCHEMATIC
RENDERINGS

Project number 18NH01
Date February 13, 2019

SD203

Scale

© Revit Models - Nazareth_Building-memory care-REVERSE_Admin.rvt
Copyright A+D Pro

2 SD204 INTERIOR COURTYARD FROM GROUND

STUDIO A
architecture
2330 frankfort ave
louisville, ky 40206
p: (502) 589-8007
f: (502) 589-8004
www.studioaarch.com

Consultants

Civil
BTM Engineering, Inc.
3001 Taylor Springs Drive
Louisville, KY 40220
(502) 459-8427

S / MEP
Genesis Engineering
224 3rd Avenue N.
Franklin, TN 37064
(615) 967-5761

Interior Design
Details Commercial Group
360 Missouri Avenue, Suite 100
Jeffersonville, IN 47130
(502) 930-6507

Food Service
Dine Company
3310 Preston Highway
Louisville, KY 40213
(502) 637-3232

Project Name

Nazareth Home
Assisted Living
Building

PAYNE STREET
LOUISVILLE, KY 40206

Client

NAZARETH
HOME

200 Newburg Road
Louisville, KY 40205

UNLESS OTHERWISE DIMENSIONED ON PLANS, INSTALL DOORS PER THE FOLLOWING DIMENSIONS LISTED BELOW (FACE OF GWB TO FACE OF GWB)

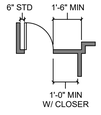

Seal

SCHEMATIC DESIGN

Revisions

No.	Description	Date

SCHEMATIC
RENDERINGS

Project number 18NH01
Date February 13, 2019

SD204

Scale

© Gilbert Baker + Naureen Al, Buildingmemory case-REVERSE_A.pln

1 SD205 SOUTH ELEVATION

STUDIO A architecture
2330 frankfort ave
louisville, ky 40206
p: (502) 589-8007
f: (502) 589-8004
www.studioaarch.com

Consultants

Civil
BTM Engineering, Inc.
3001 Taylor Springs Drive
Louisville, KY 40220
(502) 459-8427

S / MEP
Genesis Engineering
224 3rd Avenue N.
Franklin, TN 37064
(615) 967-5761

Interior Design
Details Commercial Group
360 Missouri Avenue, Suite 100
Jeffersonville, IN 47130
(502) 930-6507

Food Service
Dine Company
3310 Preston Highway
Louisville, KY 40213
(502) 637-3232

Project Name

Nazareth Home Assisted Living Building

PAYNE STREET
LOUISVILLE, KY 40206

Client

NAZARETH HOME

200 Newburg Road
Louisville, KY 40205

UNLESS OTHERWISE DIMENSIONED ON PLANS, INSTALL DOORS PER THE FOLLOWING DIMENSIONS LISTED BELOW (FACE OF GWB TO FACE OF GWB)

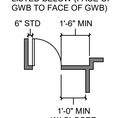

Seal

SCHEMATIC DESIGN

Revisions

No.	Description	Date

SCHEMATIC RENDERINGS

Project number 18NH01
Date February 13, 2019

SD205

Scale

C:\Revit 2019\21 - Nazareth_Building\memory user\REVERSE_Admin.rvt
6/28/2019 4:47 PM

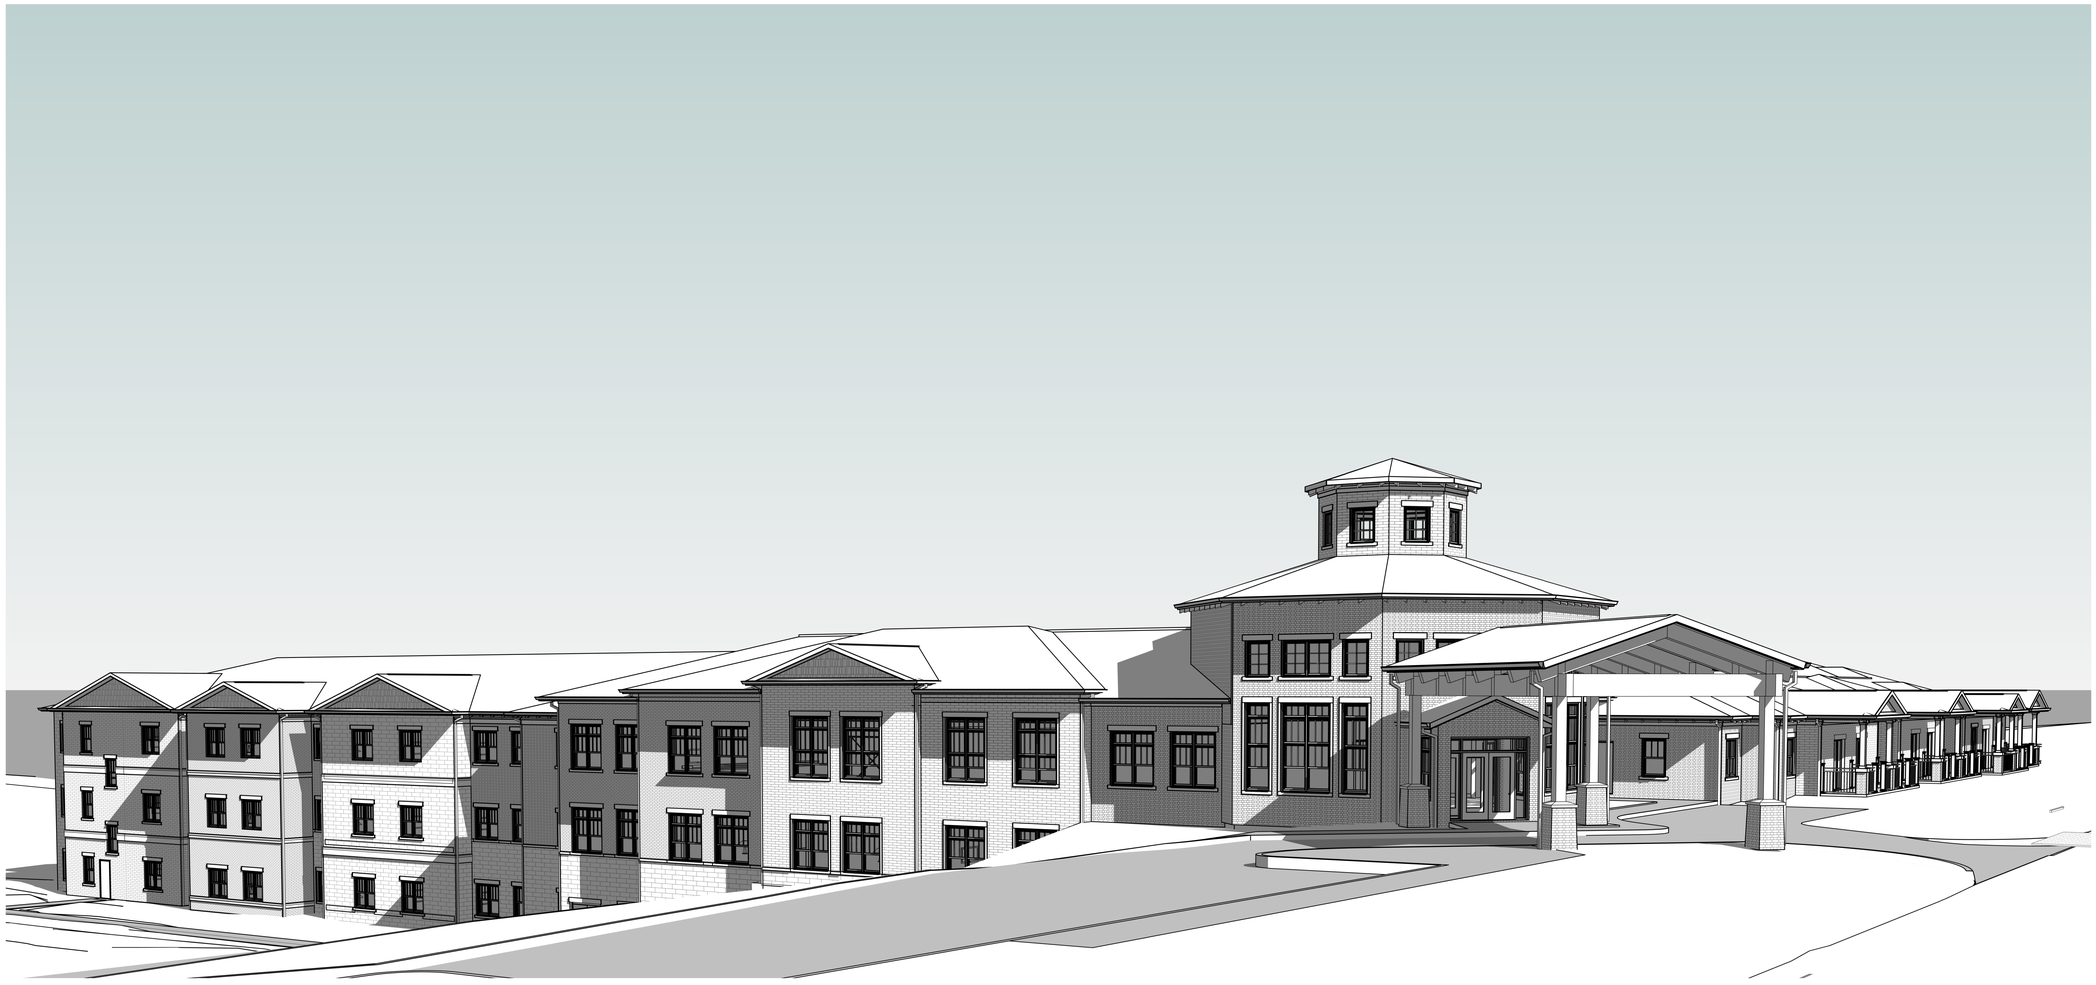

1 SD206 VIEW FROM PAYNE STREET

STUDIO A
architecture
2330 frankfort ave
louisville, ky 40206
p: (502) 589-8007
f: (502) 589-8004
www.studioaarch.com

Consultants

Civil
BTM Engineering, Inc.
3001 Taylor Springs Drive
Louisville, KY 40220
(502) 459-8427

S / MEP
Genesis Engineering
224 3rd Avenue N.
Franklin, TN 37064
(615) 967-5761

Interior Design
Details Commercial Group
360 Missouri Avenue, Suite 100
Jeffersonville, IN 47130
(502) 930-6507

Food Service
Dine Company
3310 Preston Highway
Louisville, KY 40213
(502) 637-3232

Project Name

Nazareth Home Assisted Living Building

PAYNE STREET
LOUISVILLE, KY 40206

Client

NAZARETH HOME

200 Newburg Road
Louisville, KY 40205

UNLESS OTHERWISE DIMENSIONED ON PLANS, INSTALL DOORS PER THE FOLLOWING DIMENSIONS LISTED BELOW (FACE OF GWB TO FACE OF GWB)

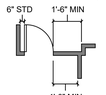

Seal

SCHEMATIC DESIGN

Revisions

No.	Description	Date

SCHEMATIC RENDERINGS

Project number 18NH01
Date February 13, 2019

SD206

Scale

© Robert Hutch - Nazareth_Building-memory-care-REVERSE_Autosave

1 SD207 EAST ELEVATION AT ENTRY

STUDIO A
architecture
2330 frankfort ave
louisville, ky 40206
p: (502) 589-8007
f: (502) 589-8004
www.studioaarch.com

Consultants

Civil
BTM Engineering, Inc.
3001 Taylor Springs Drive
Louisville, KY 40220
(502) 459-8427

S / MEP
Genesis Engineering
224 3rd Avenue N.
Franklin, TN 37064
(615) 967-5761

Interior Design
Details Commercial Group
360 Missouri Avenue, Suite 100
Jeffersonville, IN 47130
(502) 930-6507

Food Service
Dine Company
3310 Preston Highway
Louisville, KY 40213
(502) 637-3232

Project Name

Nazareth Home
Assisted Living
Building

PAYNE STREET
LOUISVILLE, KY 40206

Client

NAZARETH
HOME

200 Newburg Road
Louisville, KY 40205

UNLESS OTHERWISE DIMENSIONED ON PLANS, INSTALL DOORS PER THE FOLLOWING DIMENSIONS LISTED BELOW (FACE OF GWB TO FACE OF GWB)

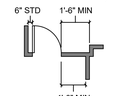

Seal

SCHEMATIC DESIGN

Revisions

No.	Description	Date

SCHEMATIC
RENDERINGS

Project number 18NH01
Date February 13, 2019

SD207

Scale

© Revit 2018 - Nazareth_Buildingmemory use-REVERSE_Astin.rvt
2/20/2019 4:47:47 PM

1 SD208 VIEW FROM PAYNE STREET

STUDIO A architecture
2330 frankfort ave
louisville, ky 40206
p: (502) 589-8007
f: (502) 589-8004
www.studioaarch.com

Consultants

Civil
BTM Engineering, Inc.
3001 Taylor Springs Drive
Louisville, KY 40220
(502) 459-8427

S / MEP
Genesis Engineering
224 3rd Avenue N.
Franklin, TN 37064
(615) 967-5761

Interior Design
Details Commercial Group
360 Missouri Avenue, Suite 100
Jeffersonville, IN 47130
(502) 930-6507

Food Service
Dine Company
3310 Preston Highway
Louisville, KY 40213
(502) 637-3232

Project Name

Nazareth Home Assisted Living Building

PAYNE STREET
LOUISVILLE, KY 40206

Client

NAZARETH HOME

200 Newburg Road
Louisville, KY 40205

UNLESS OTHERWISE DIMENSIONED ON PLANS, INSTALL DOORS PER THE FOLLOWING DIMENSIONS LISTED BELOW (FACE OF GWB TO FACE OF GWB)

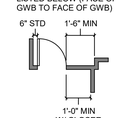

Seal

SCHEMATIC DESIGN

Revisions

No.	Description	Date

SCHEMATIC RENDERINGS

Project number 18NH01
Date February 13, 2019

SD208

Scale

C:\Revit 2018\21 - Nazareth_Building-newwory use\REVERSE_Admin.rvt
2/13/2019 9:54:30 AM

1 SD209 REAR COURTYARD

STUDIO A
architecture
2330 frankfort ave
louisville, ky 40206
p: (502) 589-8007
f: (502) 589-8004
www.studioaarch.com

Consultants

Civil
BTM Engineering, Inc.
3001 Taylor Springs Drive
Louisville, KY 40220
(502) 459-8427

S / MEP
Genesis Engineering
224 3rd Avenue N.
Franklin, TN 37064
(615) 967-5761

Interior Design
Details Commercial Group
360 Missouri Avenue, Suite 100
Jeffersonville, IN 47130
(502) 930-6507

Food Service
Dine Company
3310 Preston Highway
Louisville, KY 40213
(502) 637-3232

Project Name

Nazareth Home
Assisted Living
Building

PAYNE STREET
LOUISVILLE, KY 40206

Client

NAZARETH
HOME

200 Newburg Road
Louisville, KY 40205

UNLESS OTHERWISE DIMENSIONED ON PLANS, INSTALL DOORS PER THE FOLLOWING DIMENSIONS LISTED BELOW (FACE OF GWB TO FACE OF GWB)

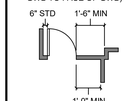

Seal

SCHEMATIC DESIGN

Revisions

No.	Description	Date

SCHEMATIC
RENDERINGS

Project number 18NH01
Date February 13, 2019

SD209

Scale

C:\Revit 2018\18-17 - Nazareth_Building\memory use\REVERSE_Admin.rvt
2/13/2019 10:43:16 PM

1 PAYNE STREET
SD210

STUDIO A
architecture
2330 frankfort ave
louisville, ky 40206
p: (502) 589-8007
f: (502) 589-8004
www.studioaarch.com

Consultants

Civil
BTM Engineering, Inc.
3001 Taylor Springs Drive
Louisville, KY 40220
(502) 459-8427

S / MEP
Genesis Engineering
224 3rd Avenue N.
Franklin, TN 37064
(615) 967-5761

Interior Design
Details Commercial Group
360 Missouri Avenue, Suite 100
Jeffersonville, IN 47130
(502) 930-6507

Food Service
Dine Company
3310 Preston Highway
Louisville, KY 40213
(502) 637-3232

Project Name

Nazareth Home Assisted Living Building

PAYNE STREET
LOUISVILLE, KY 40206

Client

NAZARETH HOME

200 Newburg Road
Louisville, KY 40205

UNLESS OTHERWISE DIMENSIONED ON PLANS, INSTALL DOORS PER THE FOLLOWING DIMENSIONS LISTED BELOW (FACE OF GWB TO FACE OF GWB)

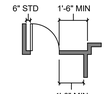

Seal

SCHEMATIC DESIGN

Revisions

No.	Description	Date

SCHEMATIC RENDERINGS

Project number 18NH01
Date 07/25/17

SD210

Scale

© Studio A AIA | Nazareth AL Building\memory care REVERSE_v18a.rvt
© Copyright AIA Intellectual Property