
RECEIVED
JUN 08 2020
PLANNING & DESIGN
SERVICES

20-CAT2-0003

20-CAT2-0003

20-CAT2-0003

20-CAT2-0003

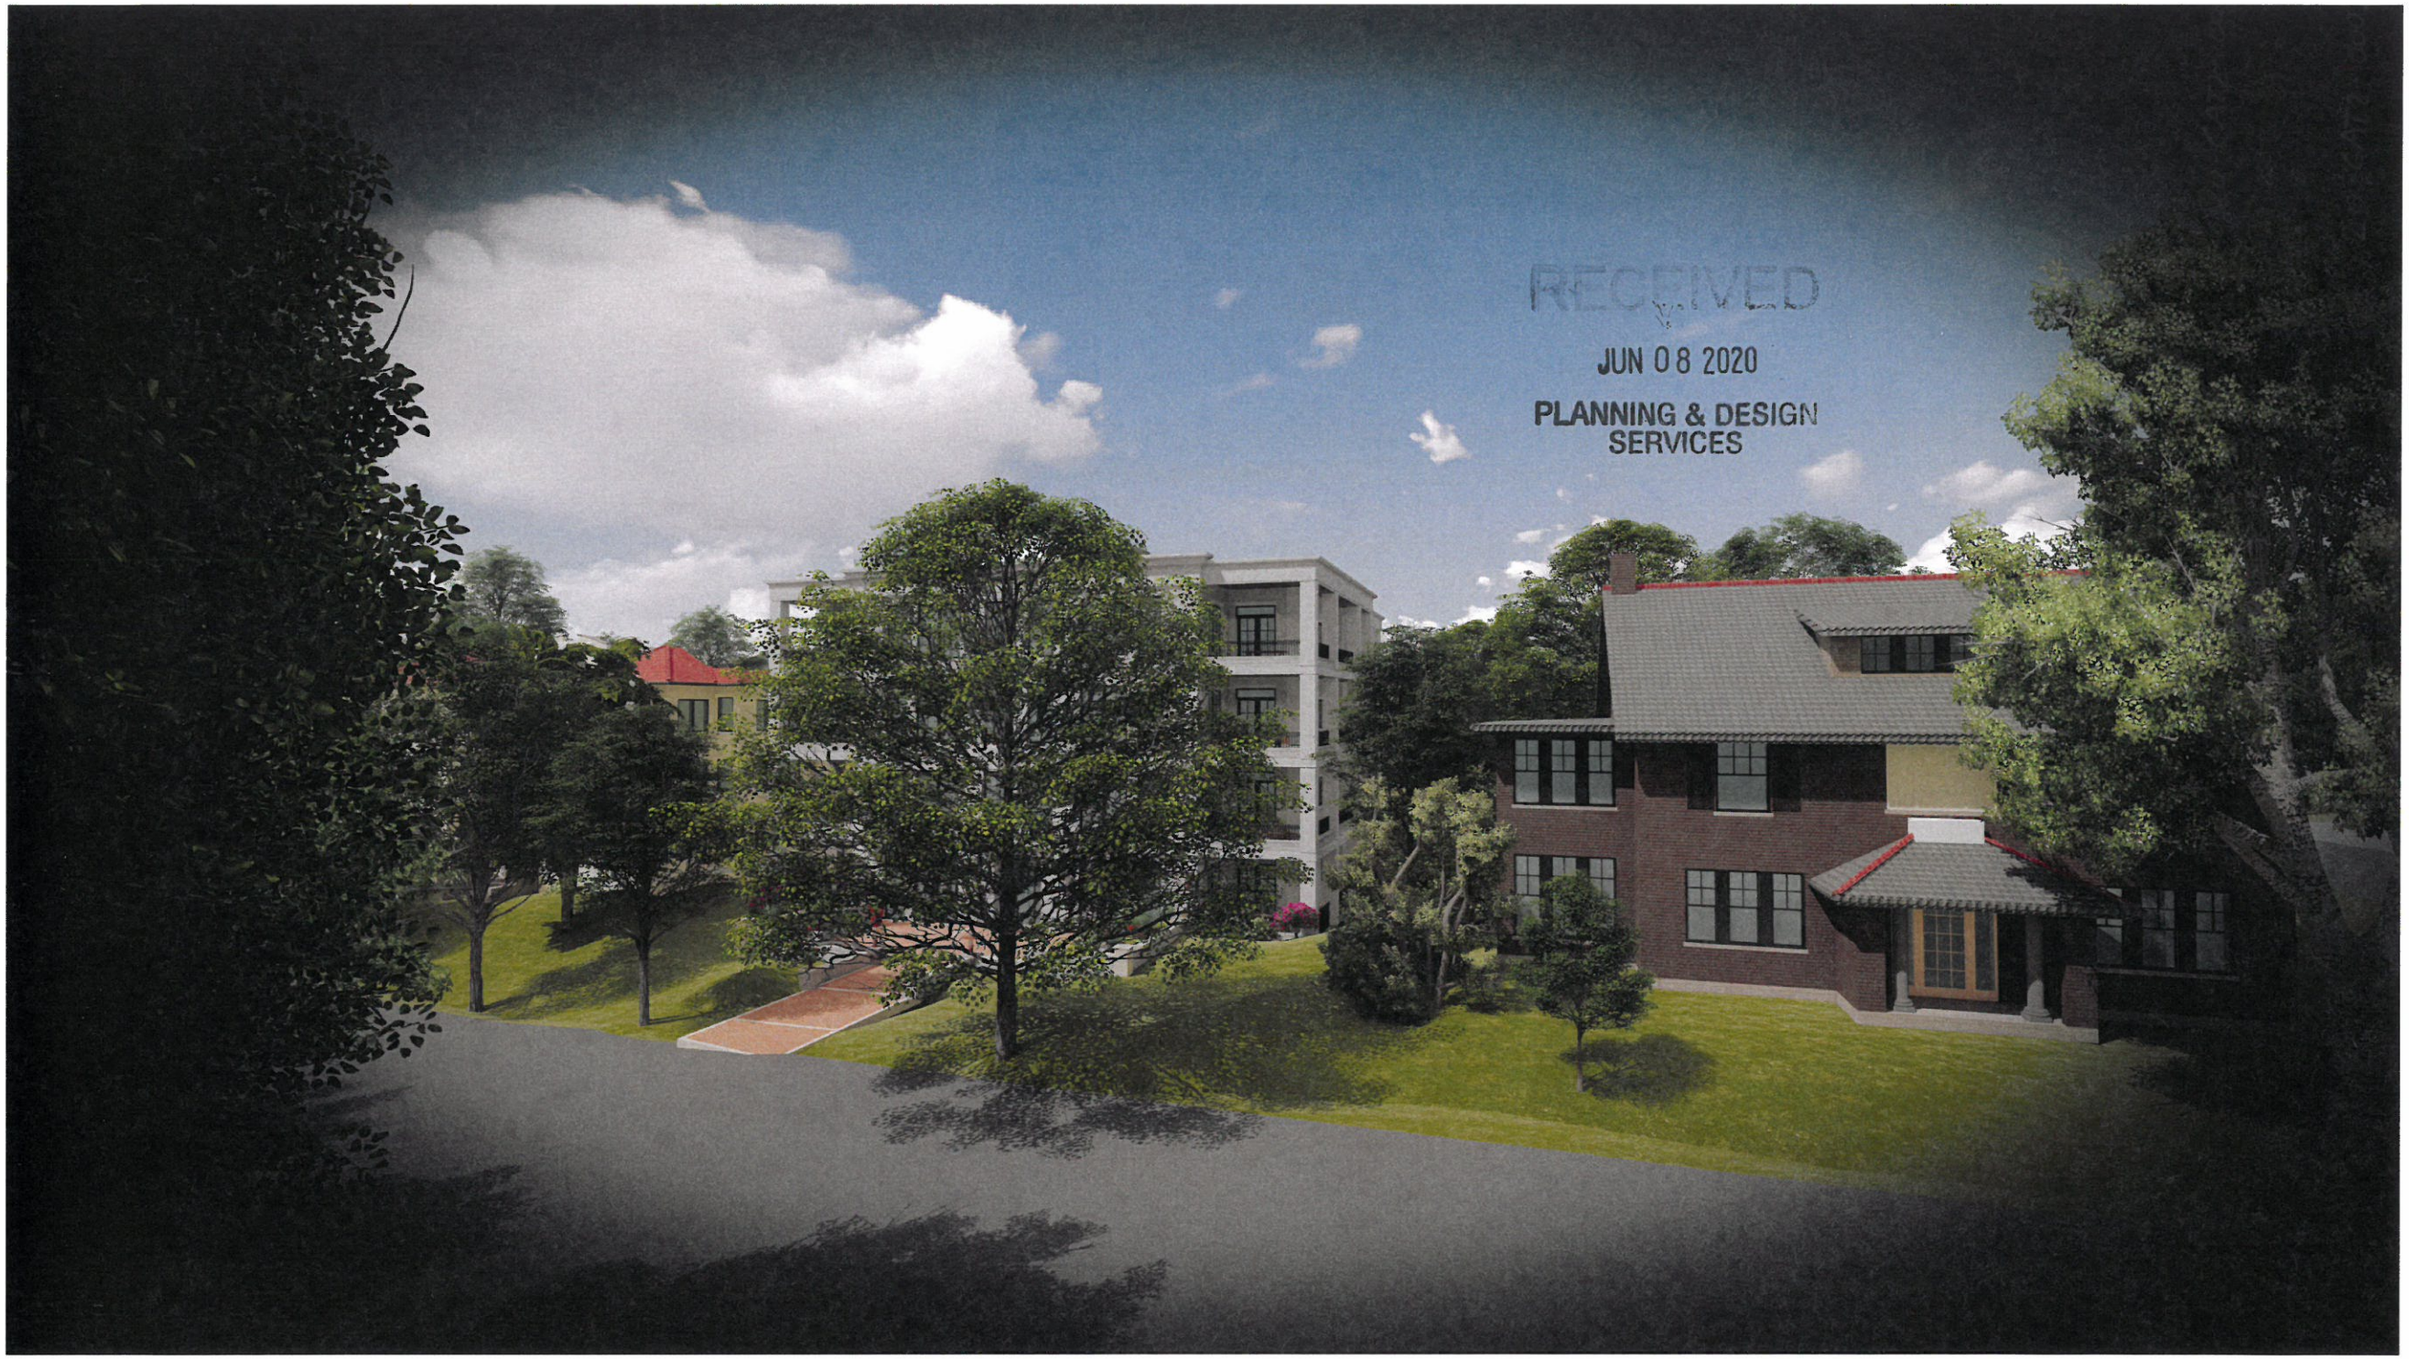

RECEIVED

JUN 08 2020

PLANNING & DESIGN
SERVICES

20-CAT2-0003



CHEROKEE ROAD ELEVATION- EAST
with Context

RECEIVED
JUN 08 2020
PLANNING & DESIGN SERVICES

JOSEPH & JOSEPH ARCHITECTS SINCE 1908

BRAVURA 06.01.20

Exterior Elevations

CHEROKEE SPRINGS

Scale: NTS 0'

20-CAT2-0003



CHEROKEE ROAD ELEVATION- EAST
with Context

RECEIVED
JUN 08 2020
PLANNING & DESIGN SERVICES

JOSEPH & JOSEPH ARCHITECTS SINCE 1908
BRAVURA 06.01.20

Exterior Elevations

CHEROKEE SPRINGS

Scale: NTS 0'

20-CAT2-0003



CHEROKEE ROAD ELEVATION- EAST
with Context

RECEIVED
JUN 08 2020
PLANNING & DESIGN SERVICES


JOSEPH & JOSEPH ARCHITECTS SINCE 1946
BRAVURA 06.01.20

Exterior Elevations

CHEROKEE SPRINGS

Scale: NTS 0'

20-CAT2-0003

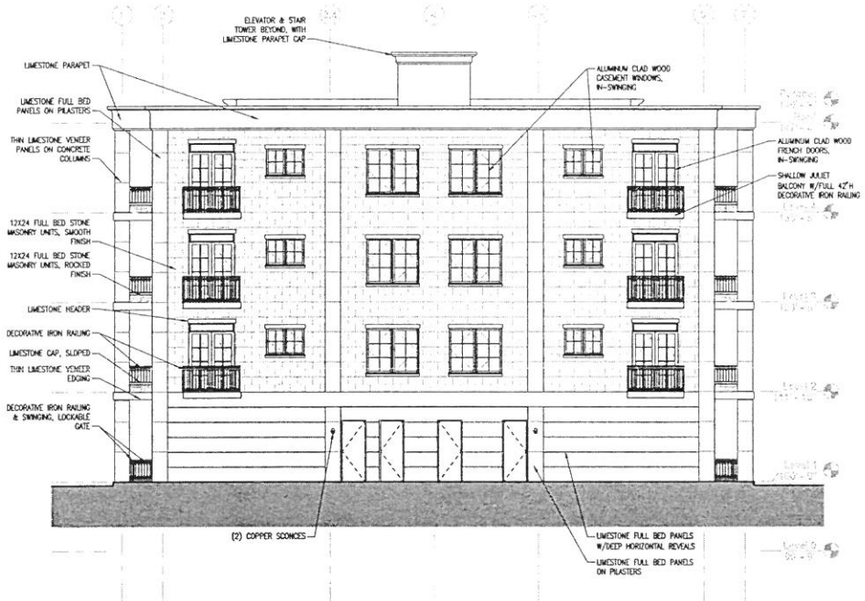

ALLEY ELEVATION- WEST



SIDE ELEVATIONS- NORTH & SOUTH

RECEIVED
JUN 08 2020
PLANNING & DESIGN SERVICES

JOSEPH & JOSEPH ARCHITECTS SINCE 1968

BRAVURA 06.01.20

Exterior Elevations

CHEROKEE SPRINGS

Scale: 1/8" = 1'-0" 0' 4' 8' 16'

20-CAT2-0003



ALLEY ELEVATION- WEST



SIDE ELEVATIONS- NORTH & SOUTH

RECEIVED
JUN 08 2020
PLANNING & DESIGN SERVICES

JOSEPH & JOSEPH ARCHITECTS SINCE 1916
BRAVURA 06.01.20

Exterior Elevations

CHEROKEE SPRINGS

Scale: 1/8" = 1'-0" 0' 4' 8' 16'

20-CAT2-0003



ALLEY ELEVATION- WEST



SIDE ELEVATIONS- NORTH & SOUTH

RECEIVED
JUN 08 2020
PLANNING & DESIGN SERVICES

JOSEPH & JOSEPH ARCHITECTS SINCE 1946


BRAVURA 06.01.20

Exterior Elevations

CHEROKEE SPRINGS

Scale: 1/8" = 1'-0" 0' 4' 8' 16'

20-CAT2-0003

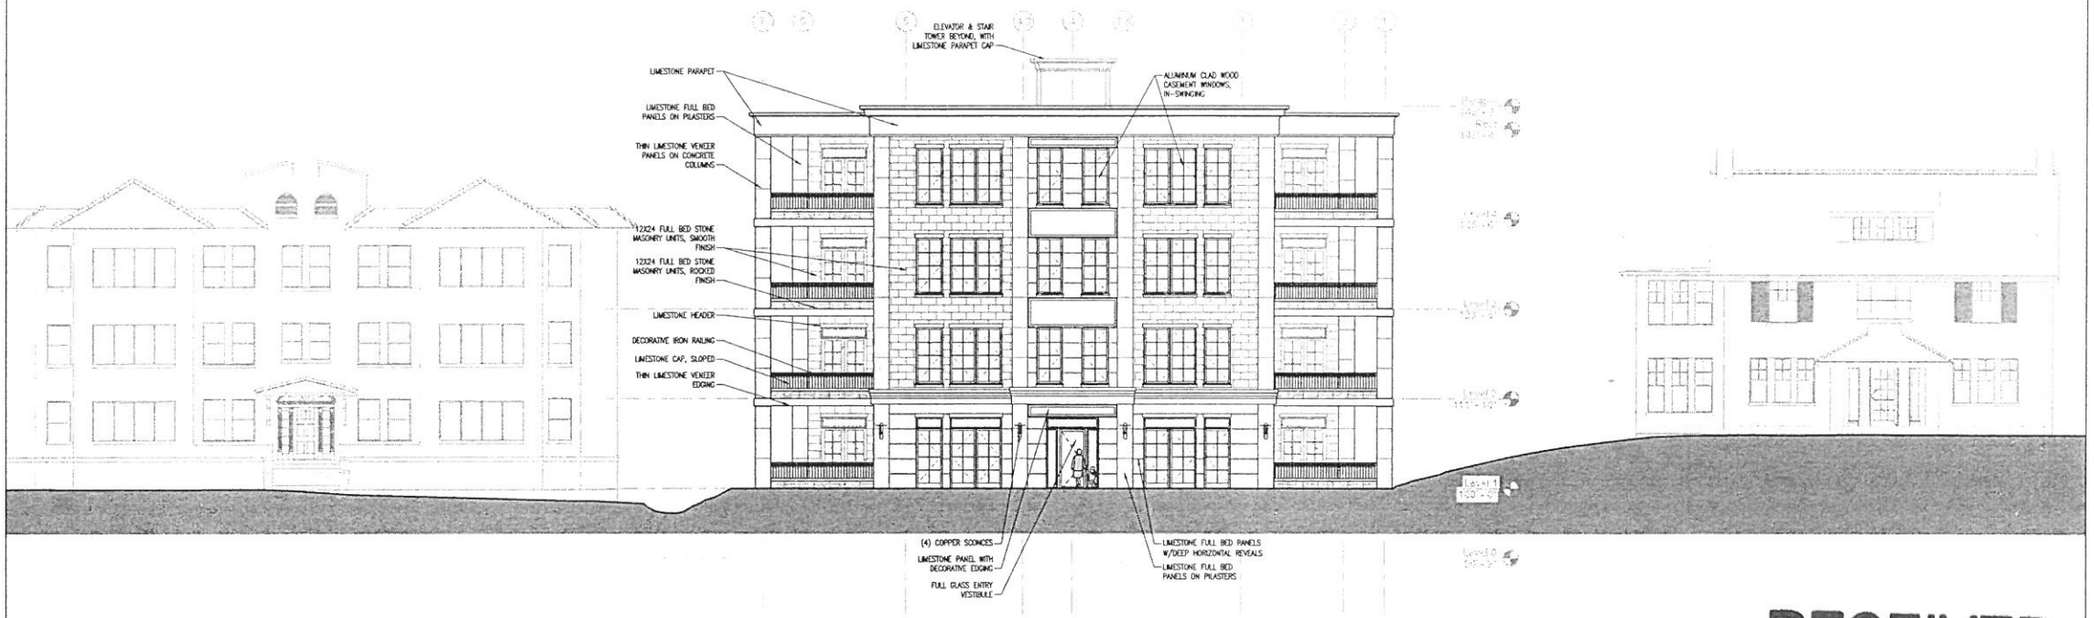

CHEROKEE ROAD ELEVATION- EAST

RECEIVED
JUN 08 2020
PLANNING & DESIGN SERVICES


JOSEPH & JOSEPH
BRAVURA 06.01.20

Exterior Elevations

CHEROKEE SPRINGS

Scale: 1/8" = 1'-0" 0' 4' 8' 16'

20-CAT2-0003

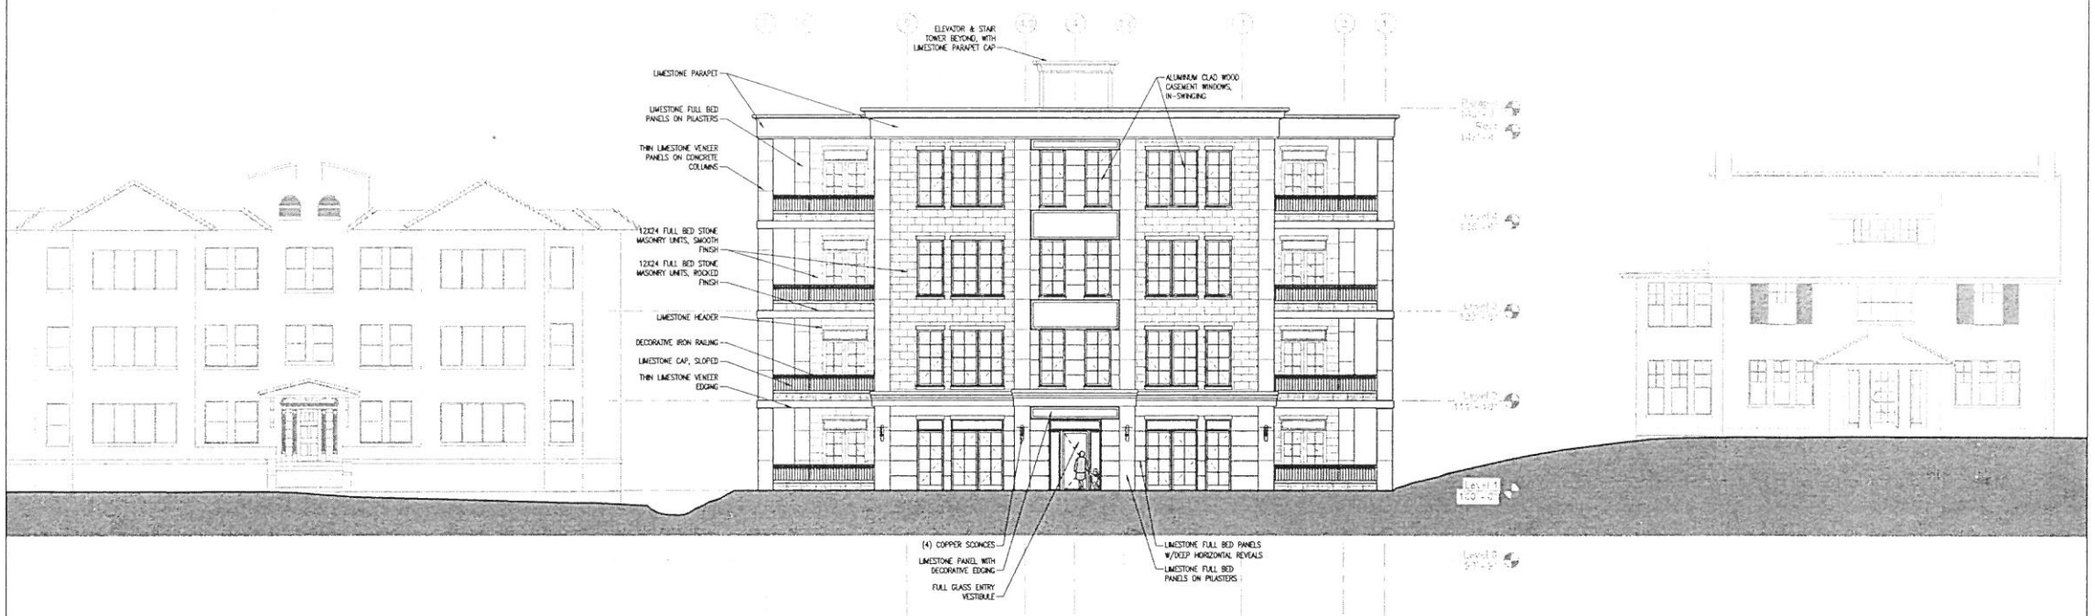

CHEROKEE ROAD ELEVATION- EAST

RECEIVED
JUN 08 2020
PLANNING & DESIGN SERVICES


JOSEPH & JOSEPH
BRAVURA 06.01.20

Exterior Elevations

CHEROKEE SPRINGS

Scale: 1/8" = 1'-0" 0' 4' 8' 16'

20-CAT2-0003

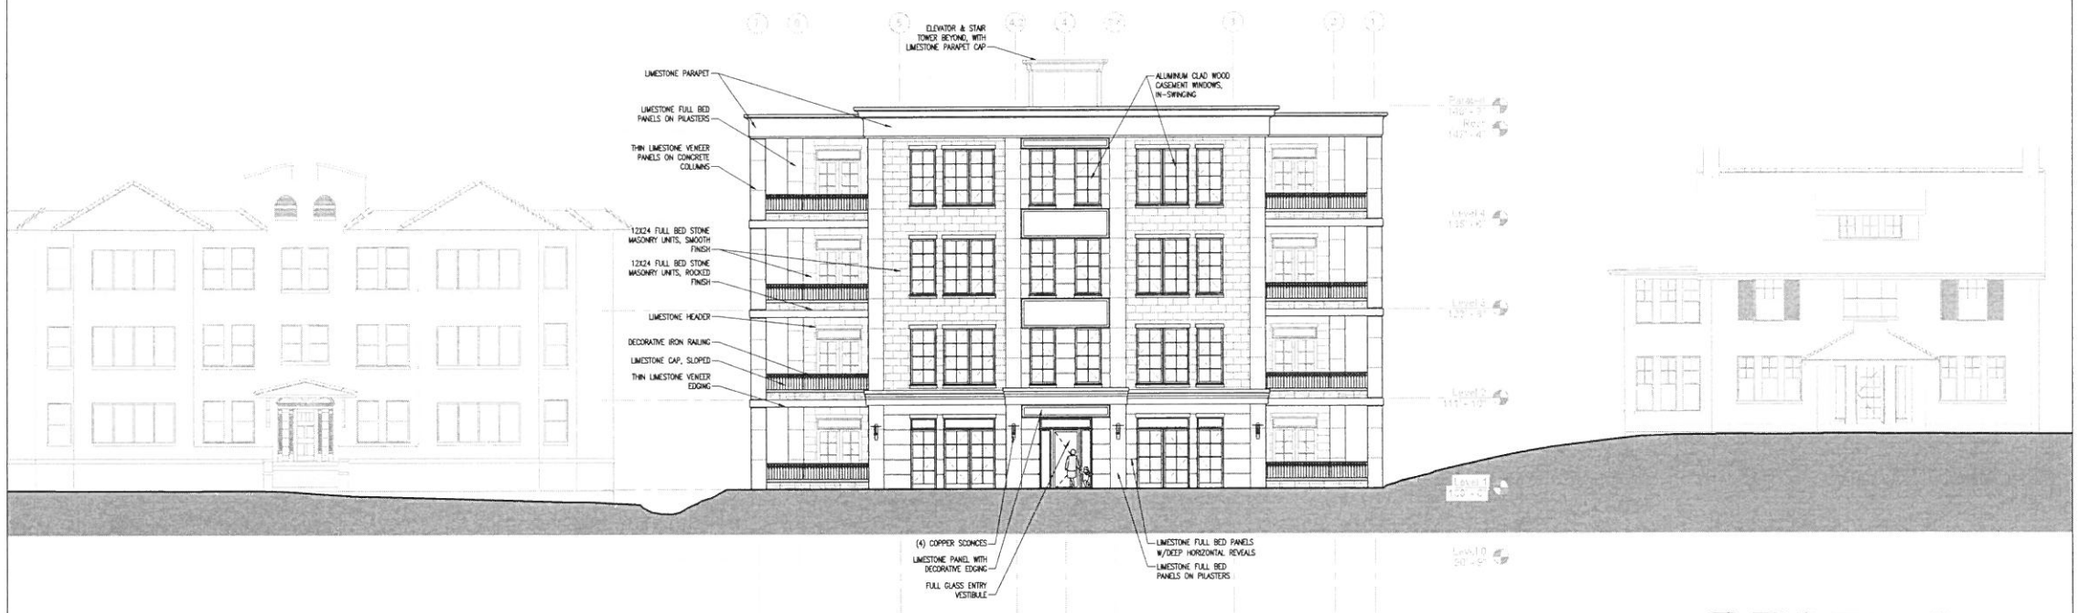

CHEROKEE ROAD ELEVATION- EAST

RECEIVED
JUN 08 2020
PLANNING & DES. SERVICES

JOSEPH & JOSEPH ARCHITECTS SINCE 1946

BRAVURA 06.01.20

Exterior Elevations

CHEROKEE SPRINGS

Scale: 1/8" = 1'-0" 0' 4' 8' 16'

20-CAT2-0003