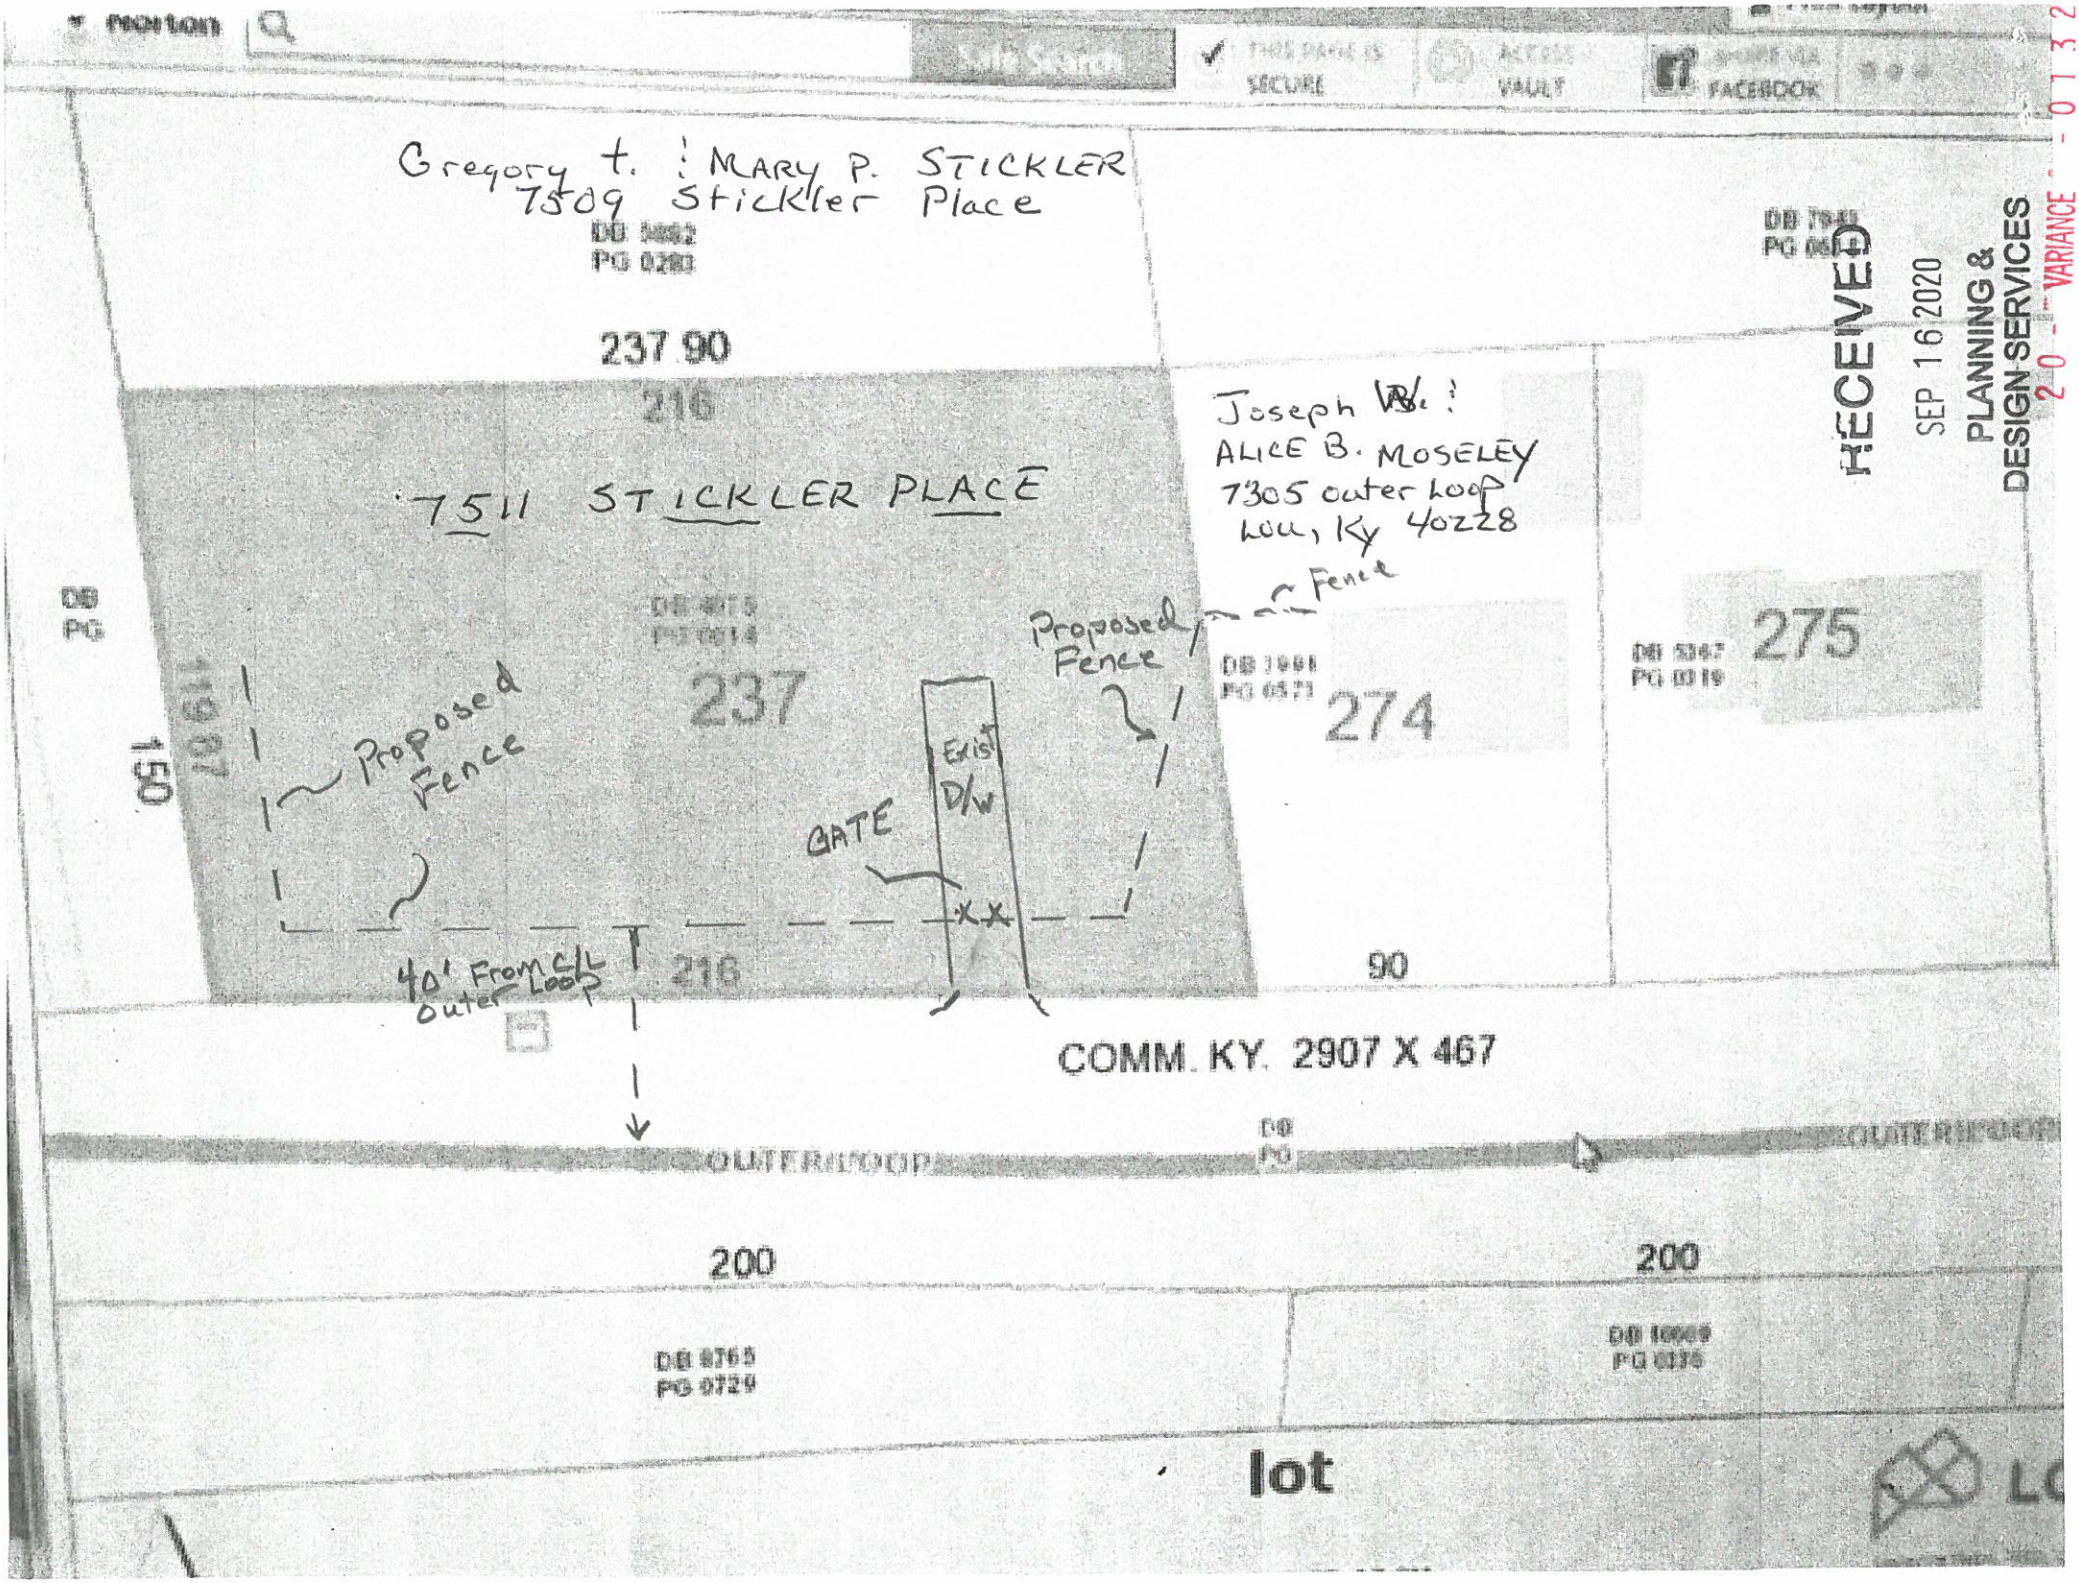
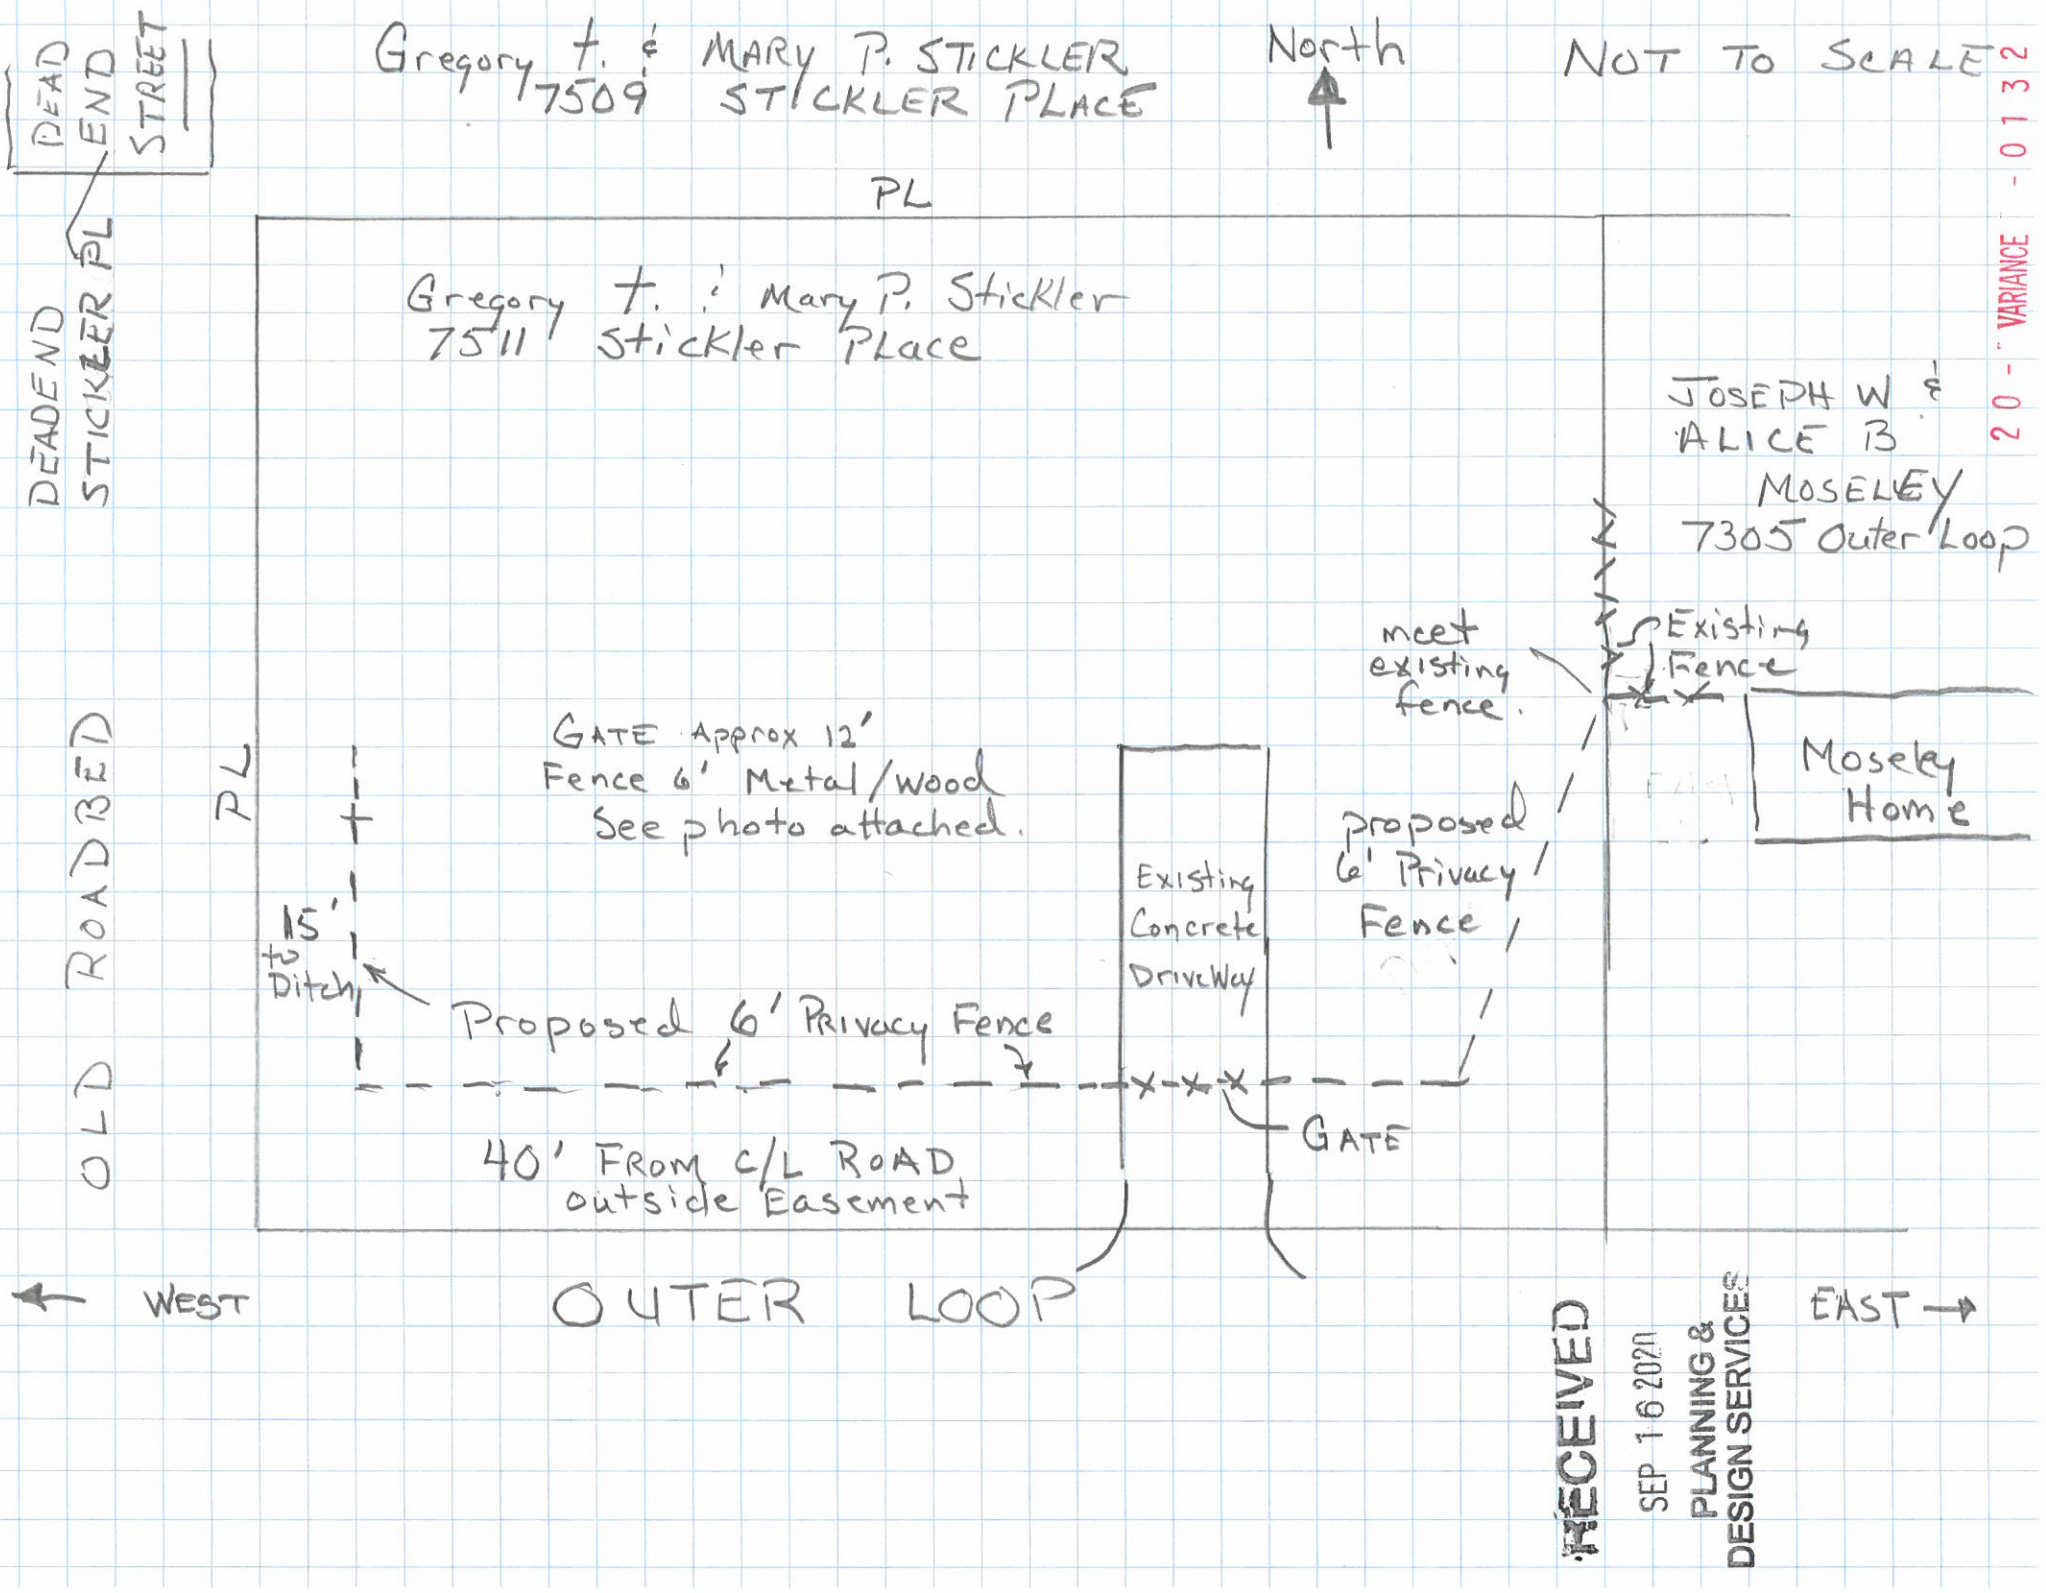

Gregory t. ! MARY P. STICKLER
7509 Stickler Place
DB 3662
PG 0283
237.90
216
7511 STICKLER PLACE
DB 4175
PG 0614
237
Proposed Fence
Proposed Fence
Exist D/W
GATE
40' From c/l Outer Loop
216
150
119.87
Joseph W. !
ALICE B. MOSELEY
7305 outer loop
Louisville, KY 40228
Fence
DB 1991
PG 0571
274
DB 5347
PG 0019
275
90
COMM. KY. 2907 X 467
OUTER LOOP
DB
PG
200
200
DB 8765
PG 0729
lot
RECEIVED
SEP 16 2020
PLANNING & DESIGN SERVICES
20 - - VARIANCE - - 0732


Gregory t. & MARY P. STICKLER
7509 STICKLER PLACE
North
NOT TO SCALE
DEAD END STREET
DEADEND STICKLER PL
PL
Gregory t. & Mary P. Stickler
7511 Stickler Place
JOSEPH W. & ALICE B MOSELEY
7305 Outer Loop
20 - " VARIANCE - 0132
meet existing fence.
Existing Fence
Moseley Home
GATE Approx 12'
Fence 6' Metal/wood
See photo attached.
Existing Concrete DriveWay
proposed 6' Privacy Fence
15' to Ditch
Proposed 6' Privacy Fence
GATE
40' FROM C/L ROAD
outside Easement
OLD ROADBED
PL
WEST
OUTER LOOP
EAST
RECEIVED
SEP 16 2020
PLANNING & DESIGN SERVICES