ARCHITECTURAL ARTISANS INC
213 SOUTH SHELBY STREET LOUISVILLE KY 40202 502 582 3907

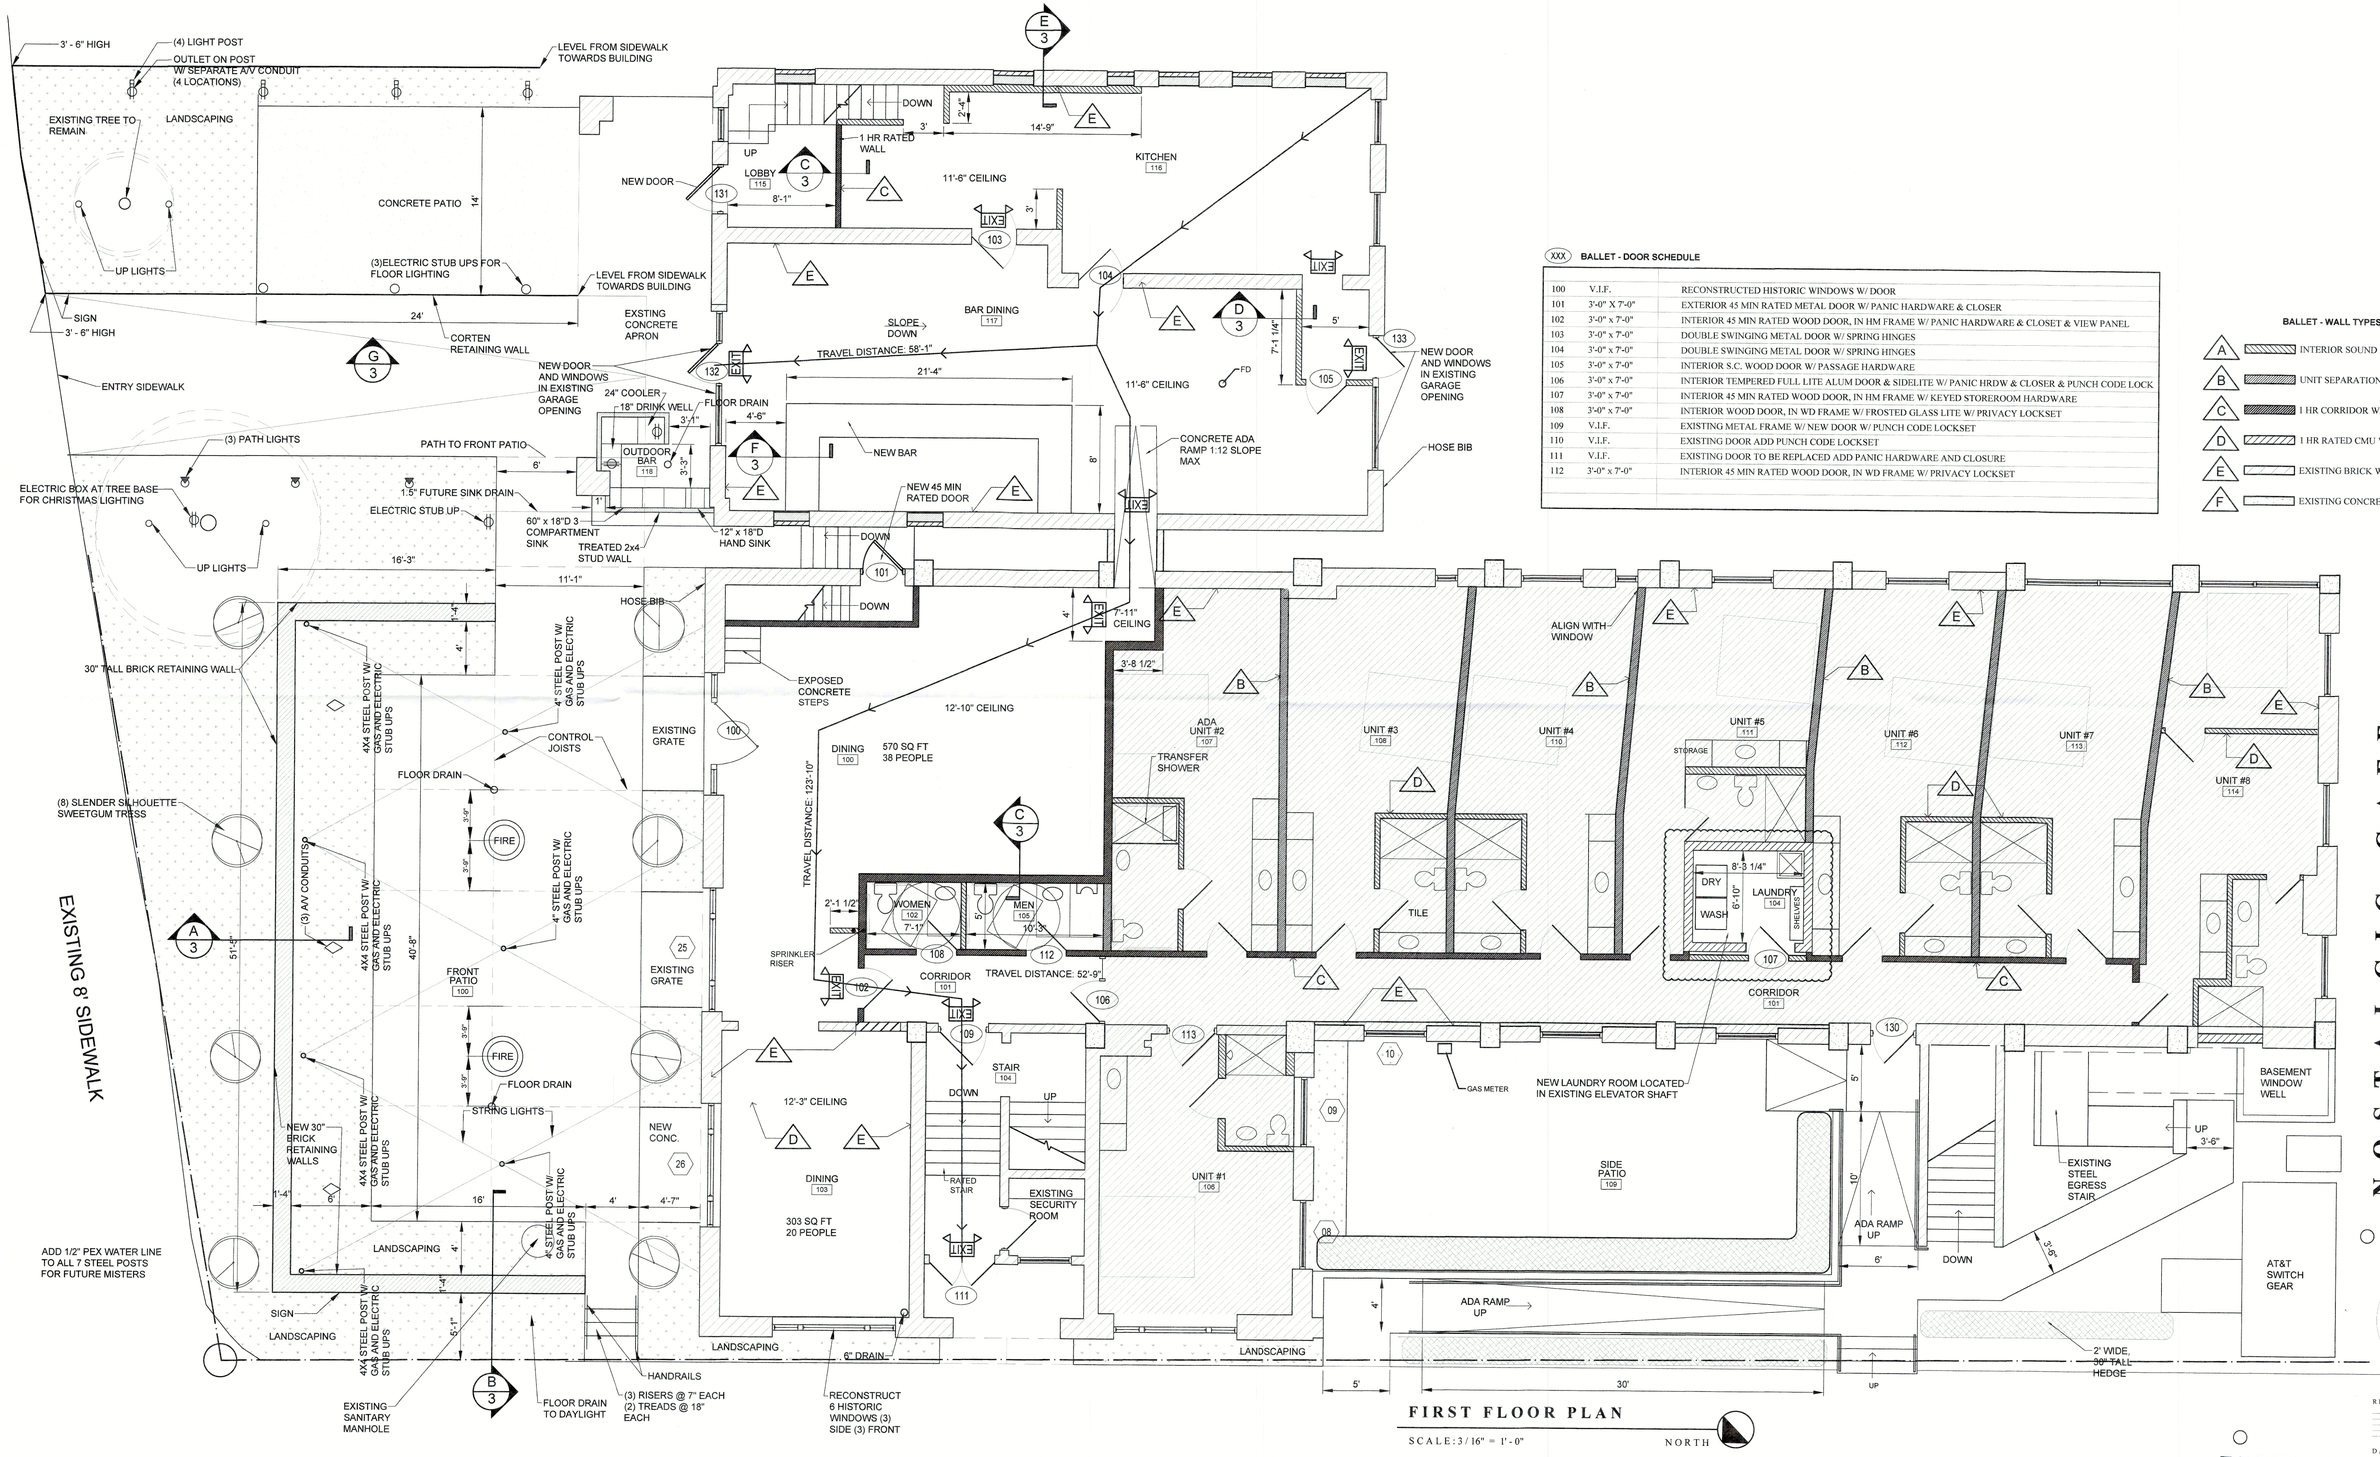


FIRST FLOOR PLAN

SCALE: 3/16" = 1'-0"

NORTH

(XXX) BALLET - DOOR SCHEDULE

| | | |
|---|---|---|
| 100 | V.I.F. | RECONSTRUCTED HISTORIC WINDOWS W/ DOOR |
| 101 | 3'-0" X 7'-0" | EXTERIOR 45 MIN RATED METAL DOOR W/ PANIC HARDWARE & CLOSER |
| 102 | 3'-0" x 7'-0" | INTERIOR 45 MIN RATED WOOD DOOR, IN HM FRAME W/ PANIC HARDWARE & CLOSET & VIEW PANEL |
| 103 | 3'-0" x 7'-0" | DOUBLE SWINGING METAL DOOR W/ SPRING HINGES |
| 104 | 3'-0" x 7'-0" | DOUBLE SWINGING METAL DOOR W/ SPRING HINGES |
| 105 | 3'-0" x 7'-0" | INTERIOR S.C. WOOD DOOR W/ PASSAGE HARDWARE |
| 106 | 3'-0" x 7'-0" | INTERIOR TEMPERED FULL LITE ALUM DOOR & SIDELITE W/ PANIC HRDW & CLOSER & PUNCH CODE LOCK |
| 107 | 3'-0" x 7'-0" | INTERIOR 45 MIN RATED WOOD DOOR, IN HM FRAME W/ KEYED STOREROOM HARDWARE |
| 108 | 3'-0" x 7'-0" | INTERIOR WOOD DOOR, IN WD FRAME W/ FROSTED GLASS LITE W/ PRIVACY LOCKSET |
| 109 | V.I.F. | EXISTING METAL FRAME W/ NEW DOOR W/ PUNCH CODE LOCKSET |
| 110 | V.I.F. | EXISTING DOOR ADD PUNCH CODE LOCKSET |
| 111 | V.I.F. | EXISTING DOOR TO BE REPLACED ADD PANIC HARDWARE AND CLOSURE |
| 112 | 3'-0" x 7'-0" | INTERIOR 45 MIN RATED WOOD DOOR, IN WD FRAME W/ PRIVACY LOCKSET |

BALLET - WALL TYPES

| | |
|---|---|
| A | INTERIOR SOUND BATT WAL |
| B | UNIT SEPARATIONS 1 HR WA |
| C | 1 HR CORRIDOR WALLS: UL-U |
| D | 1 HR RATED CMU WALLS: UL |
| E | EXISTING BRICK WALLS 1 HR |
| F | EXISTING CONCRETE FRAME |

# NOSTALGIC CAFE
TENANT FIT OUT
1300-1306 BARDSTOWN ROAD LOUISVILLE KENTUCKY 40204

REVISIONS

DATE 02 AUGUST 2021

SHEET 1 OF 1

RECEIVED
AUG 19 2021
PLANNING & DESIGN SERVICES

21-E OVERLAY - 0024