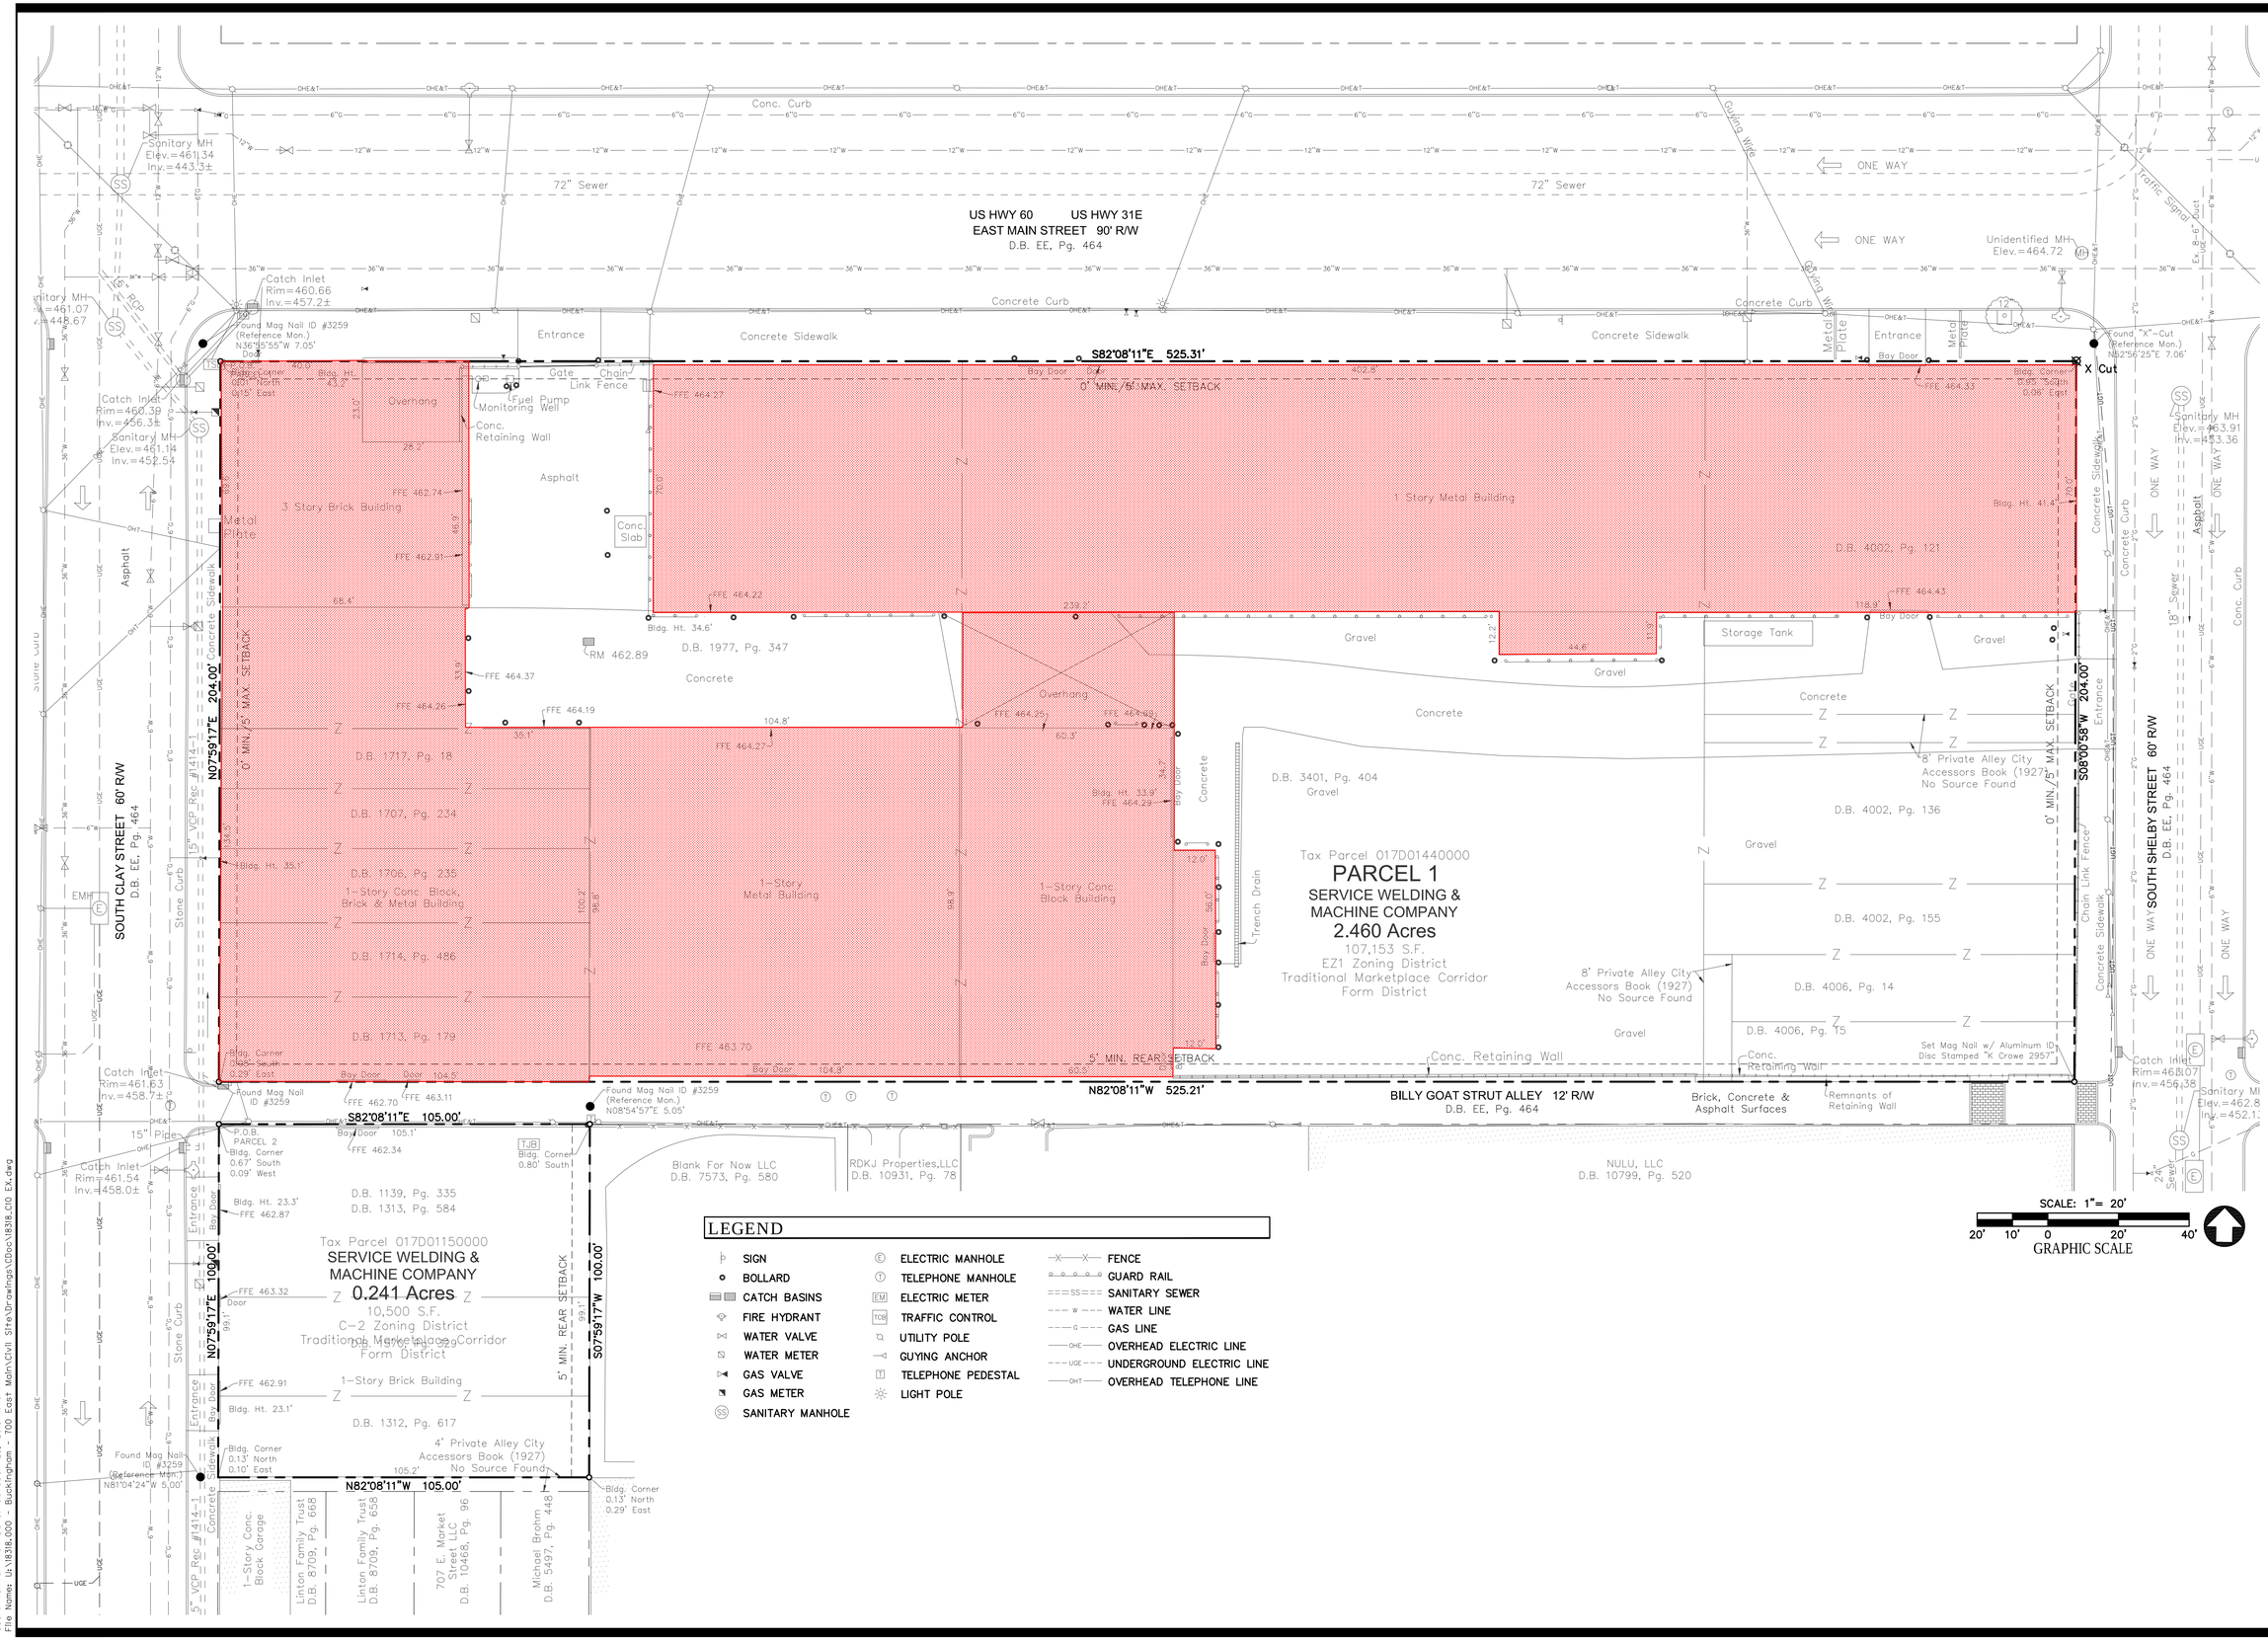

LEGEND

SIGN	ELECTRIC MANHOLE	FENCE
BOLLARD	TELEPHONE MANHOLE	GUARD RAIL
CATCH BASINS	ELECTRIC METER	SANITARY SEWER
FIRE HYDRANT	TRAFFIC CONTROL	WATER LINE
WATER VALVE	UTILITY POLE	GAS LINE
WATER METER	GUYING ANCHOR	OVERHEAD ELECTRIC LINE
GAS VALVE	TELEPHONE PEDESTAL	UNDERGROUND ELECTRIC LINE
GAS METER	LIGHT POLE	OVERHEAD TELEPHONE LINE
SANITARY MANHOLE		

Engineering
Planning
1346 E. Chestnut Street Louisville, Kentucky 40204
Phone: 502-589-5222 Facsimile: 502-581-0406 Internet: www.gk4.com
Kentucky - Indiana - Georgia - Tennessee

Seals

700 EAST MAIN
LOUSVILLE, KY

DESCRIPTION	DATE	REV #

15% Pricing Set

Job No:	18318.000
Date:	Oct 25, 2018
Scale:	1" = 20'
Drawn By:	SF
Checked By:	KH

Drawing Title:
Buckingham
700 East Main

Existing Conditions

Drawing No:
C 1.0

User: fontan Plot Date: October 25, 2018 4:40 PM
File Name: U:\18318.000 - Buckingham - 700 East Main\Civil Site\Drawings\Doc\18318.C10 EX.dwg