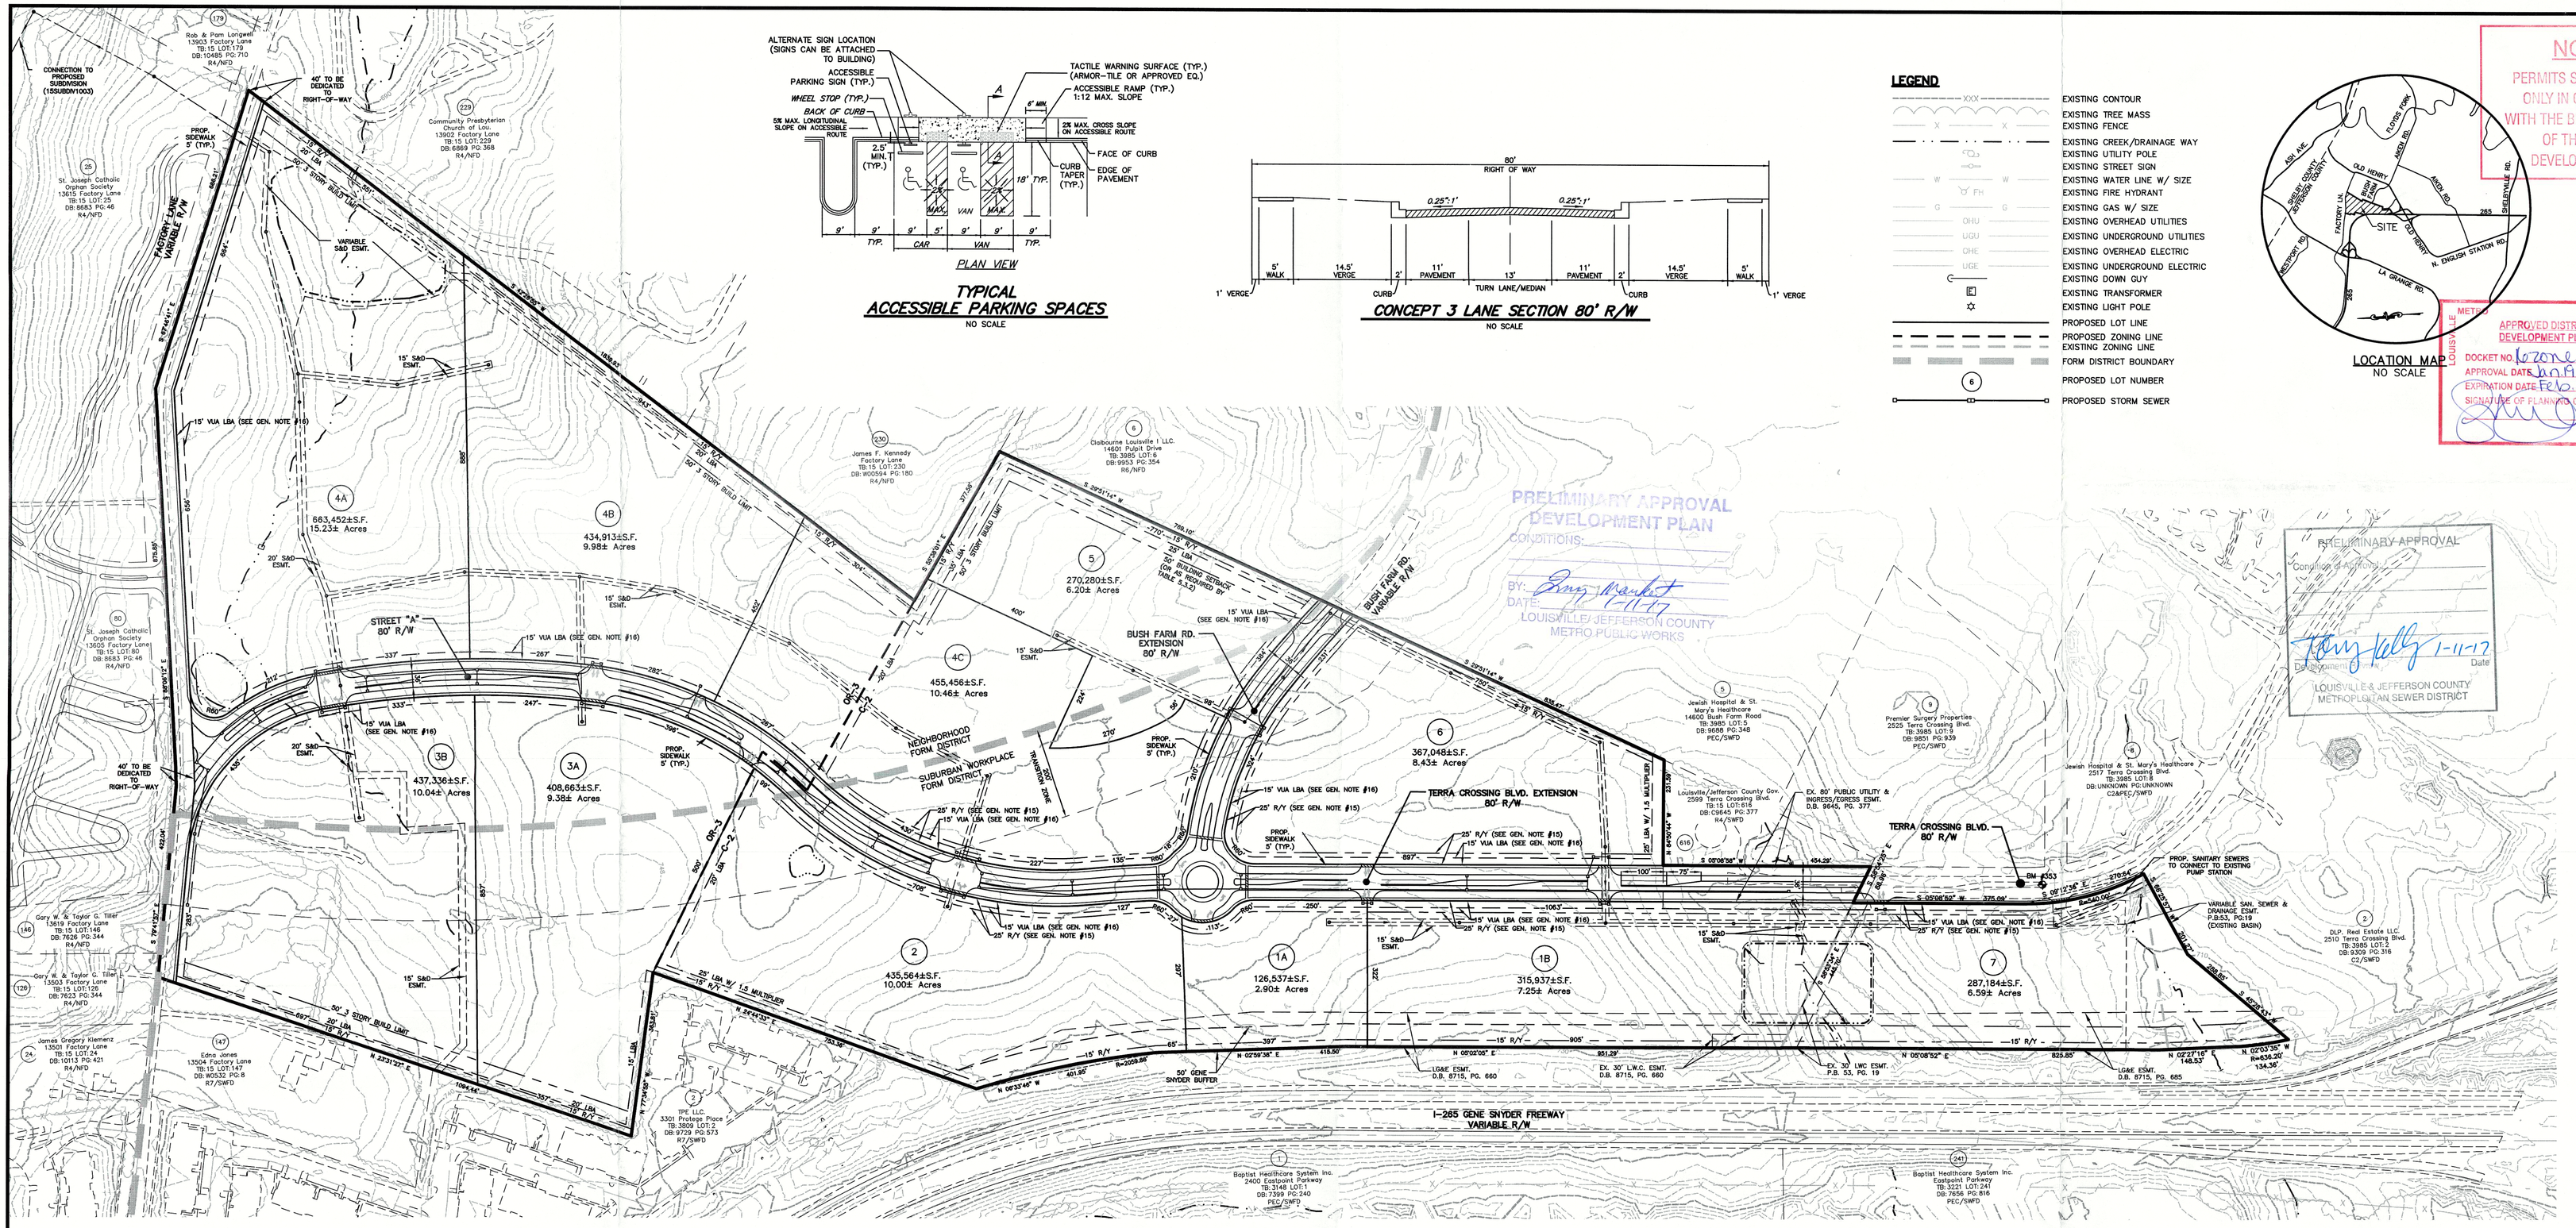
CONNECTION TO PROPOSED SUBDIVISION (15SUBDIV1003)
40' TO BE DEDICATED TO RIGHT-OF-WAY
PROP. SIDEWALK 5' (TYP.)
FACTORY LANE VARIABLE R/W
VARIABLE S&D ESMT.
15' VUA LBA (SEE GEN. NOTE #16)
15' S&D ESMT.
20' S&D ESMT.
4A 663,452±S.F. 15.23± Acres
4B 434,913±S.F. 9.98± Acres
4C 455,458±S.F. 10.46± Acres
5 270,280±S.F. 6.20± Acres
6 367,048±S.F. 8.43± Acres
3A 408,663±S.F. 9.38± Acres
3B 437,336±S.F. 10.04± Acres
2 435,564±S.F. 10.00± Acres
1A 126,537±S.F. 2.90± Acres
1B 315,937±S.F. 7.25± Acres
7 287,184±S.F. 6.59± Acres
STREET "A" 80' R/W
BUSH FARM RD. EXTENSION 80' R/W
BUSH FARM RD. VARIABLE R/W
TERRA CROSSING BLVD. EXTENSION 80' R/W
TERRA CROSSING BLVD. 80' R/W
NEIGHBORHOOD FORM DISTRICT
SUBURBAN WORKPLACE FORM DISTRICT
TRANSITION ZONE
25' R/Y (SEE GEN. NOTE #15)
PROP. SIDEWALK 5' (TYP.)
50' BUILDING SETBACK (SEE GEN. NOTE #3 & ZONING DIST. REGS. 5.3.2)
50' GENE SNYDER BUFFER
I-265 GENE SNYDER FREEWAY VARIABLE R/W
PROP. SANITARY SEWERS TO CONNECT TO EXISTING PUMP STATION
VARIABLE SAN. SEWER & DRAINAGE ESMT. P.B.53, PG.19 (EXISTING BASIN)
Rob & Pam Longest 13903 Factory Lane TB:15 LOT:179 DB:10485 PG.710 R4/NFD
Community Presbyterian Church of Lou. 13902 Factory Lane TB:15 LOT:229 DB:6868 PG.368 R4/NFD
St. Joseph Catholic Orphan Society 13615 Factory Lane TB:15 LOT:25 DB:8683 PG.46 R4/NFD
St. Joseph Catholic Orphan Society 13605 Factory Lane TB:15 LOT:80 DB:8683 PG.46 R4/NFD
Gary W. & Taylor G. Tiller 13619 Factory Lane TB:15 LOT:146 DB:7626 PG.344 R4/NFD
Gary W. & Taylor G. Tiller 13503 Factory Lane TB:15 LOT:126 DB:7623 PG.344 R4/NFD
James Gregory Klement 13501 Factory Lane TB:15 LOT:24 DB:10153 PG.421 R4/NFD
Edna Jones 13502 Factory Lane TB:15 LOT:147 DB:10133 PG.8 R7/SWFD
IPE LLC 3301 Prologis Place TB:3809 LOT:2 DB:9729 PG:573 R7/SWFD
James F. Kennedy Factory Lane TB:15 LOT:230 DB:9600594 PG:180 R4/NFD
Dalbourne Louisville 1 LLC. 14601 Pulaski Drive TB:3885 LOT:6 DB:9953 PG.354 R6/NFD
Jewish Hospital & St. Mary's Healthcare 14600 Bush Farm Road TB:3885 LOT:5 DB:9686 PG.348 PEC/SWFD
Louisville/Jefferson County Gov. 2599 Terra Crossing Blvd. TB:15 LOT:618 DB:09645 PG.377 R4/SWFD
EX. 80' PUBLIC UTILITY & INGRESS/EGRESS ESMT. D.B. 9845, PG. 377
Premier Surgery Properties 2525 Terra Crossing Blvd. TB:3885 LOT:9 DB:9851 PG.939 PEC/SWFD
Jewish Hospital & St. Mary's Healthcare 2517 Terra Crossing Blvd. TB:3885 LOT:8 DB:UNKNOWN PG:UNKNOWN C2&PEC/SWFD
DLP. Real Estate LLC 2510 Terra Crossing Blvd. TB:3885 LOT:3 DB:9309 PG.316 PEC/SWFD
Baptist Healthcare System Inc. 2400 Eastpoint Parkway TB:3148 LOT:1 DB:7359 PG.240 PEC/SWFD
Baptist Healthcare System Inc. Eastpoint Parkway TB:3221 LOT:2 DB:7656 PG.816 PEC/SWFD
L&GE ESMT. D.B. 8715, PG. 660
Ex. 30' L.W.C. ESMT. D.B. 8715, PG. 660
EX. 30' LWC ESMT. P.B. 53, PG. 19
L&GE ESMT. D.B. 8715, PG. 685
N 08°56'40" W 461.90'
N 03°23'42" E 1086.82'
N 00°59'38" E 418.50'
N 00°02'05" E 951.29'
N 00°08'52" E 823.85'
N 02°23'18" E 146.53'
N. 02°03'35" W 134.36'
S 89°51'14" W 1776.15'
S 89°51'14" W 1776.15'
S 89°51'14" W 1776.15