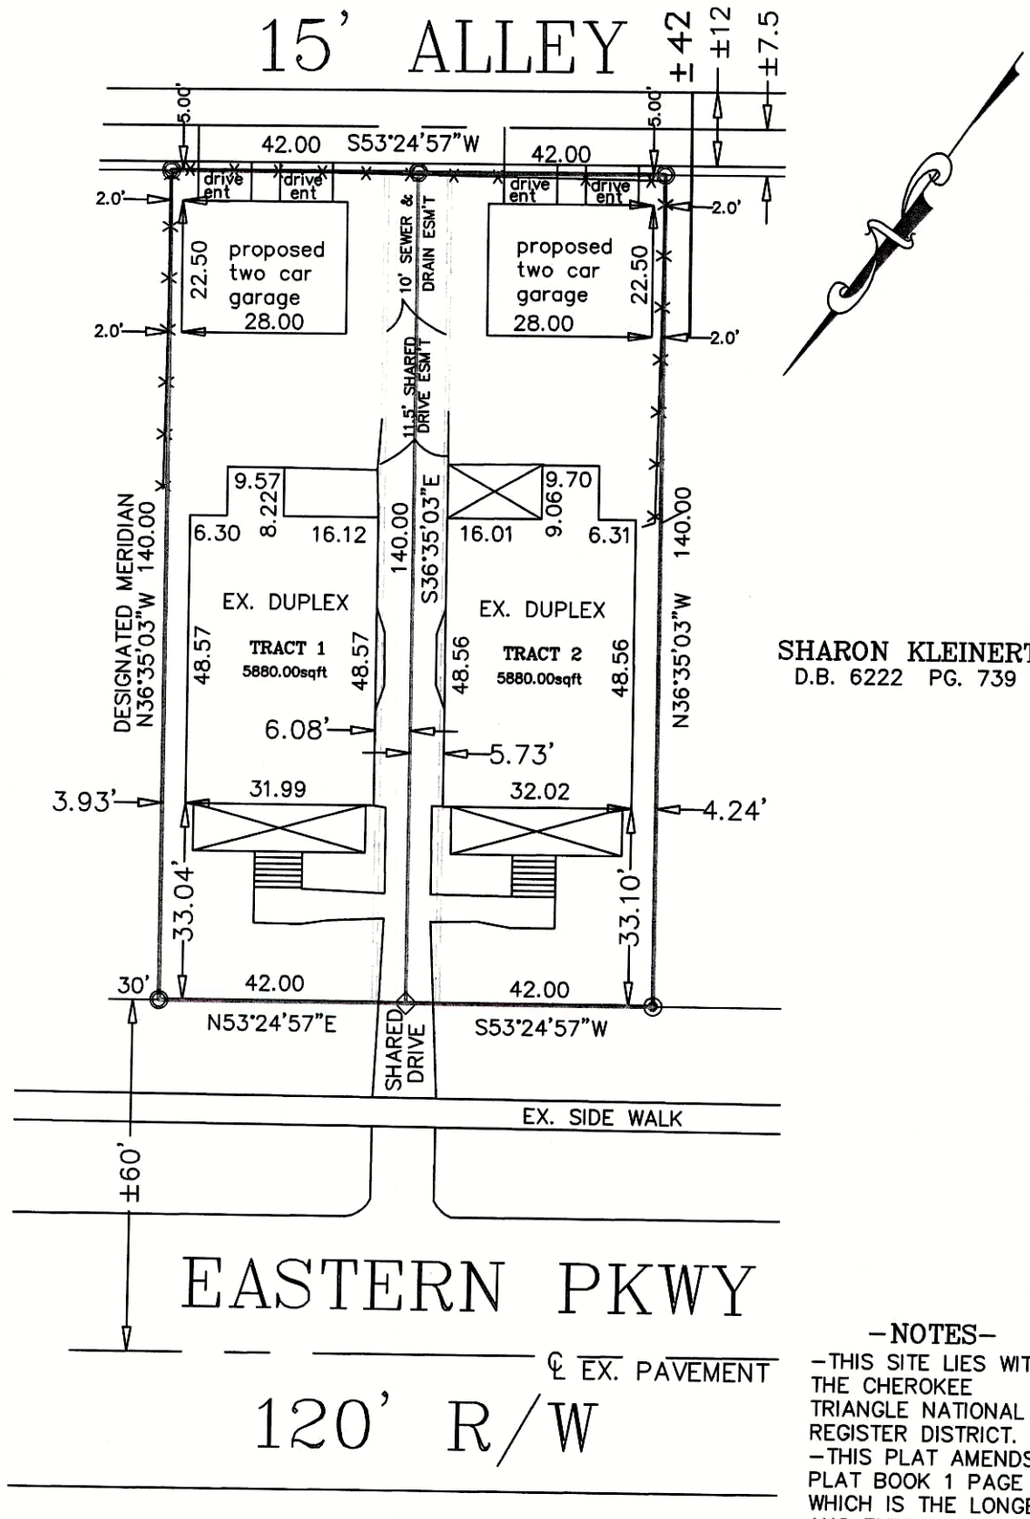

RYAN RENNE
D.B. 7525 PG. 981

SHARON KLEINERT
D.B. 6222 PG. 739

◉ =FND IRON PIN
○ =SET PIN/CAP
◇ =SET PK NAIL

-NOTES-

-THIS SITE LIES WITHIN THE CHEROKEE TRIANGLE NATIONAL REGISTER DISTRICT.
-THIS PLAT AMENDS PLAT BOOK 1 PAGE 33 WHICH IS THE LONGEST ANS EVERETT SUBDIVISION.

0 15 30 60

GRAPHIC SCALE 1=30

MIKE SEELY & ASSOCIATES
P.O. BOX 18768
LOUISVILLE, KY. 40261
(502) 643-1785

RECEIVED
JUN 05 2018
PLANNING & DESIGN SERVICES

6-22-'06

- PROPOSAL -

FOR: Select Homes

LOCATION: 2022 & 2022 Eastern Pkwy
Louisville, KY 40205

RECORD SOURCES: Block 77C Lots 109 & 108
DB 10767 Pg 9

COUNTY: JEFFERSON

SCALE: 1=30 DATE: 12-15-'17

Builder Signature required

18 VARIANCE 1024