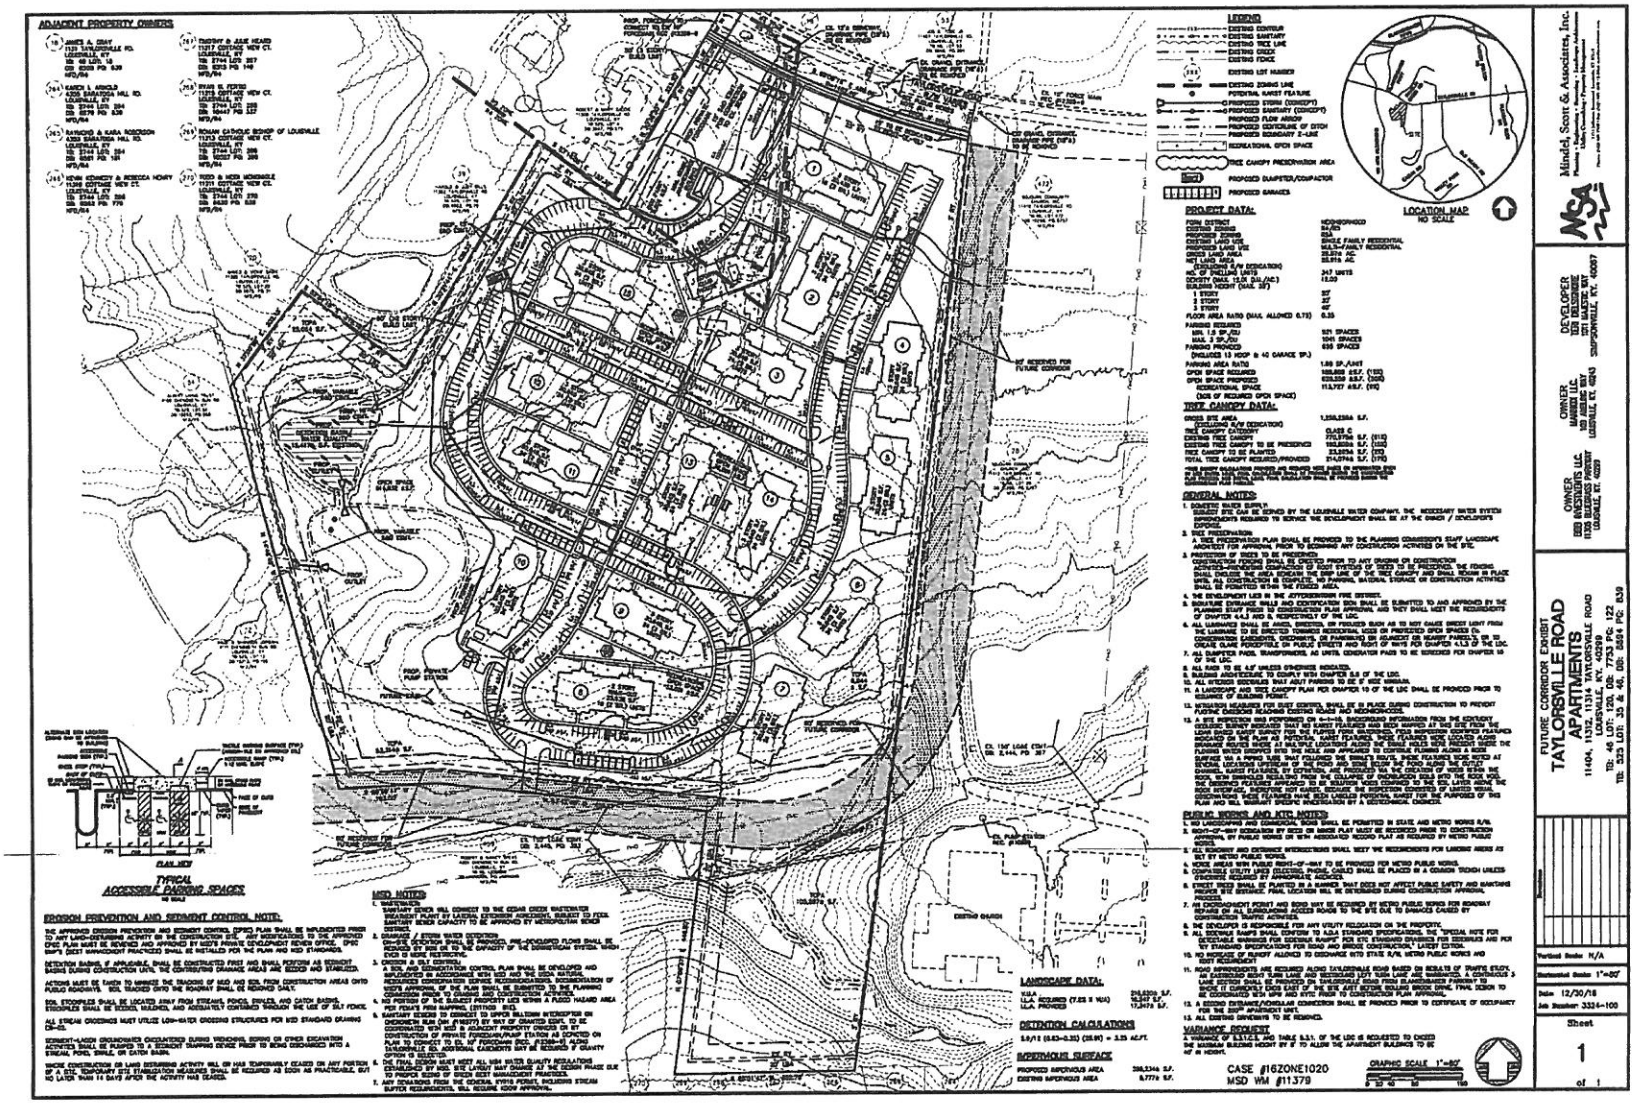

Mindel, Scott & Associates, Inc.

MSA

DEVELOPER
LDG DEVELOPMENT
1301 BAXTER WAY
SHEPHERDSVILLE, KY. 40067

OWNER
MARKEE LLC.
103 ARBREE WAY
LOUISVILLE, KY. 40243

OWNER
LOUISVILLE, KY. 40299

FUTURE CORRIDOR EXHIBIT
TAYLORSVILLE ROAD
APARTMENTS
11404, 11312, 11314 TAYLORSVILLE ROAD
LOUISVILLE, KY. 40299
TB: 46 LOT: 120, DB: 7753 PG: 123
TB: 323 LOT: 33 & 46, DB: 6991 PG: 839

Revisions

Vertical Scale: N/A
Horizontal Scale: 1"=80'
Date: 12/30/16
Job Number: 3324-100

Sheet
1
of 1