10-5-89

4/X 28

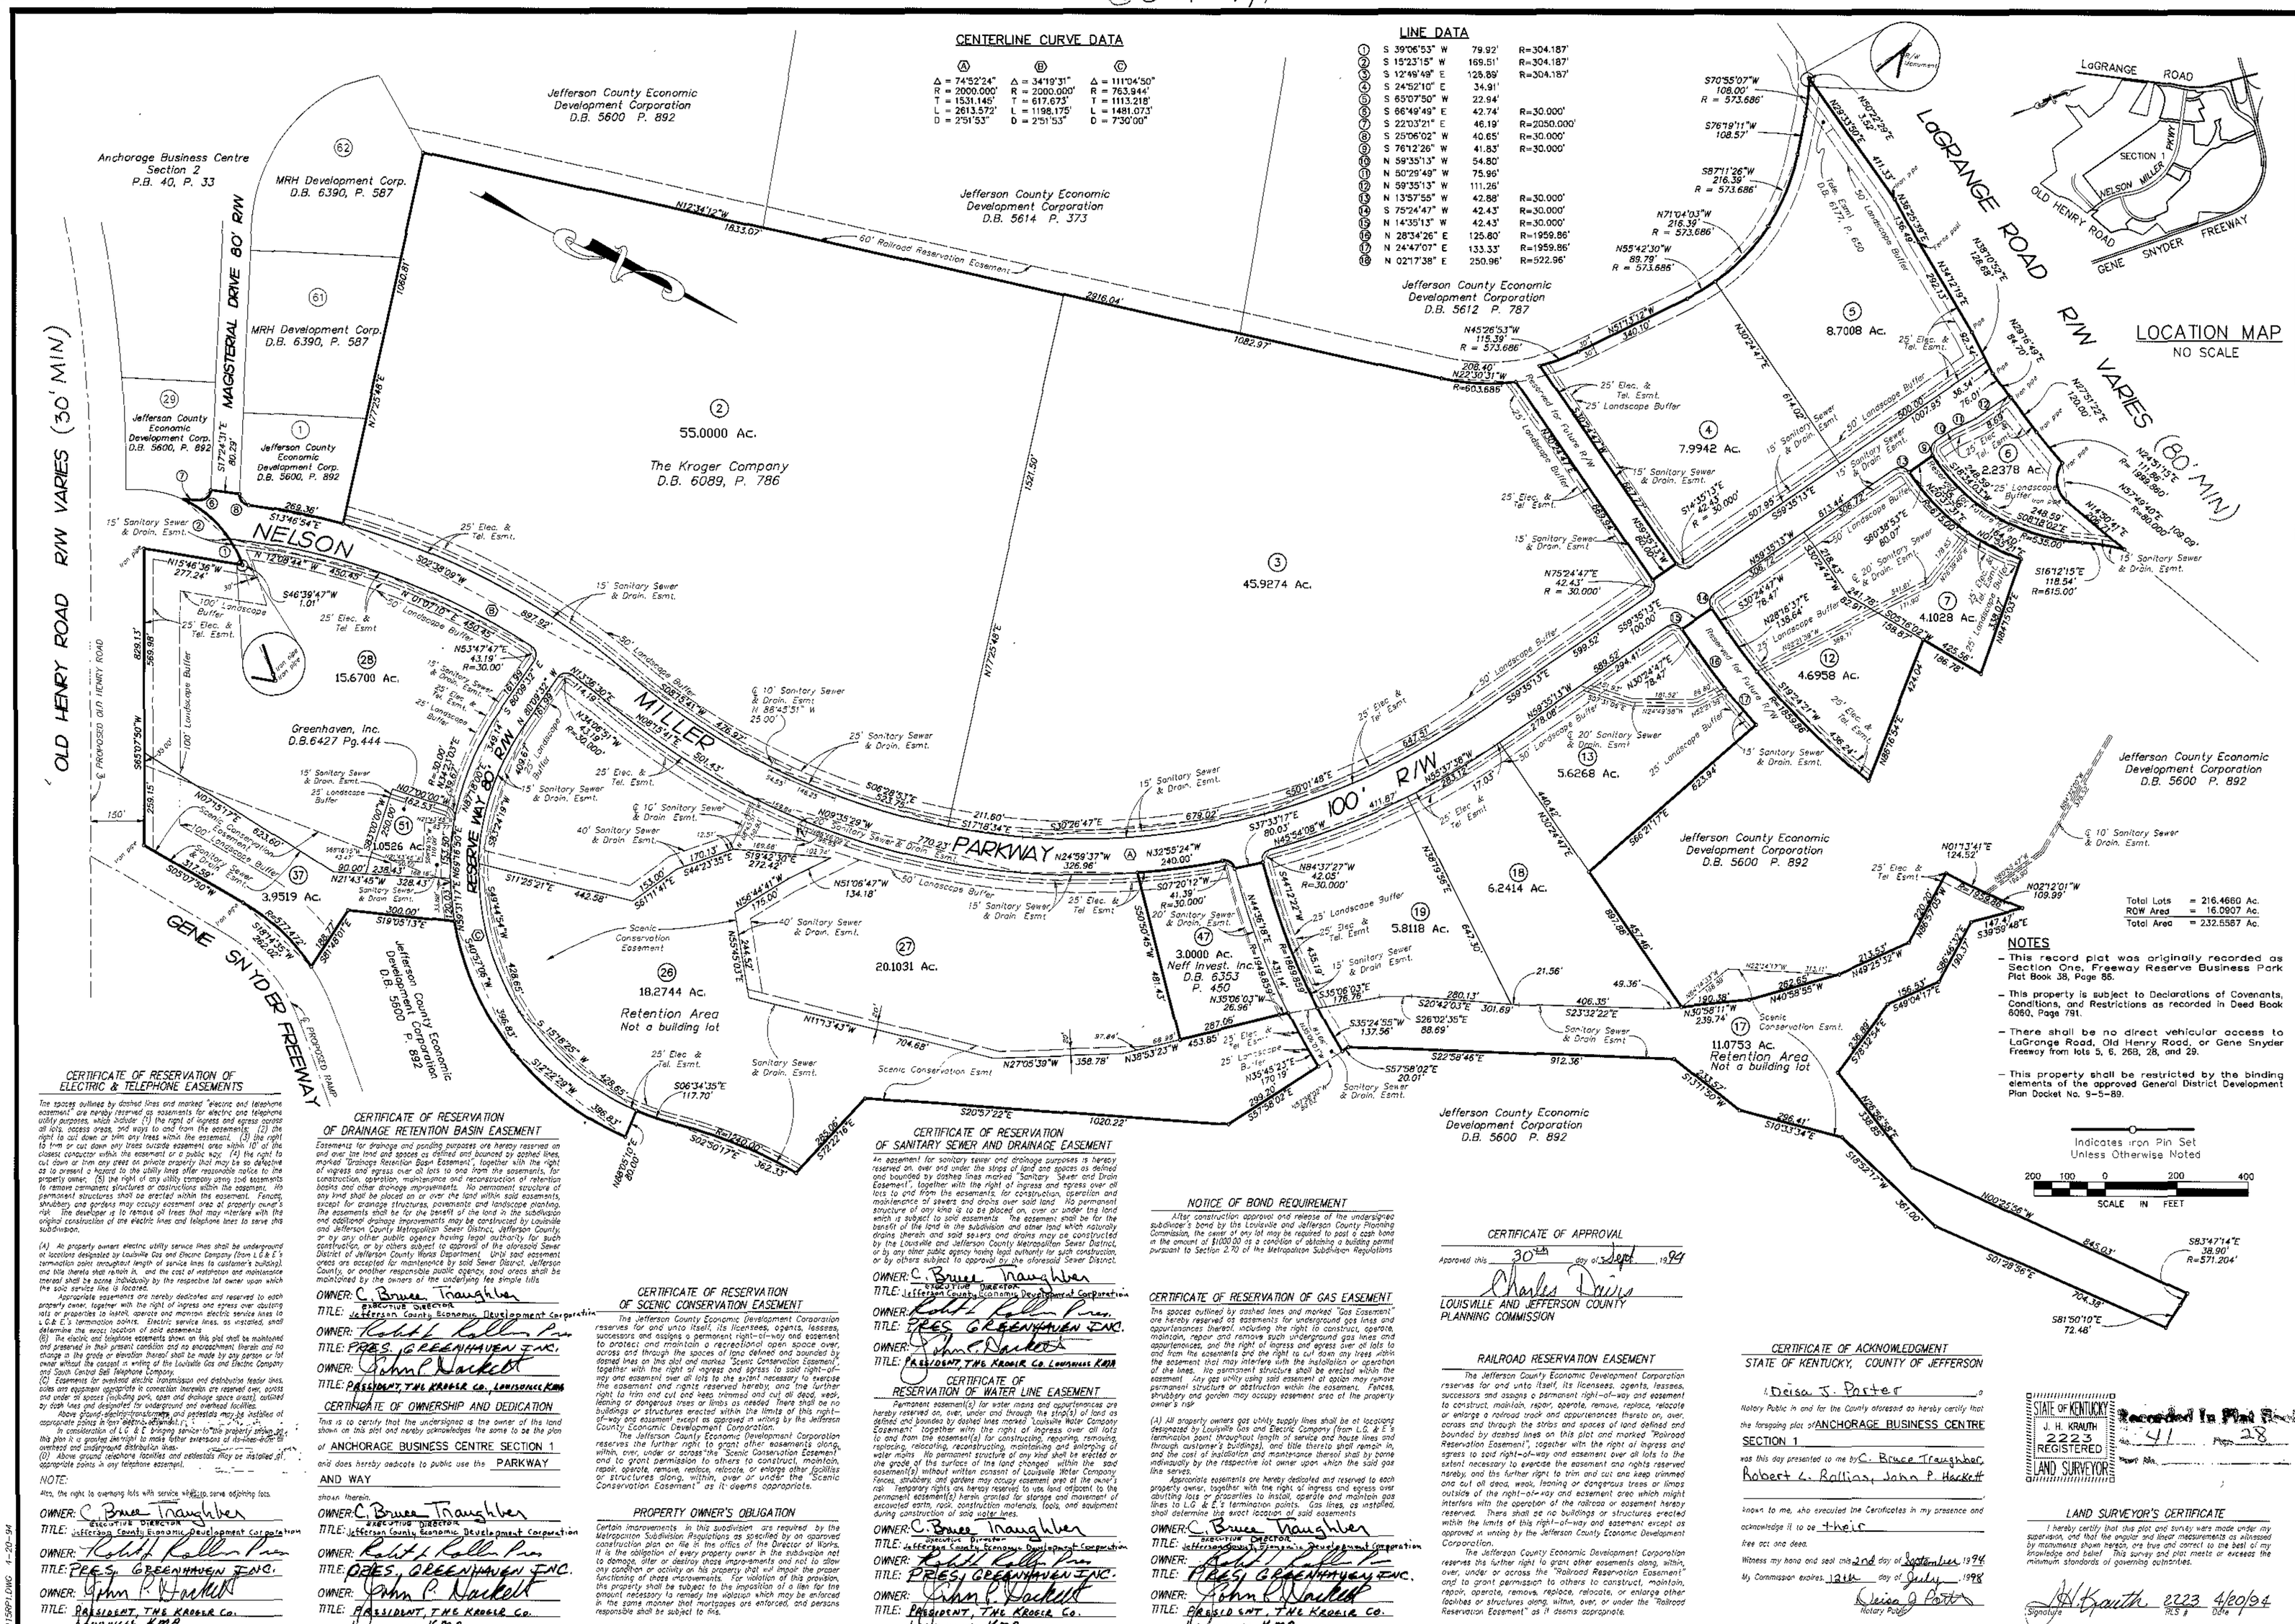

PRESNELL ASSOCIATES INC
Engineering Architecture Planning Landscape Architecture Environmental Science Land Acquisition
717 West Main Street, Louisville, Kentucky 40202
502 585 2222
Charlotte Jeffersonville

ANCHORAGE BUSINESS CENTRE SECTION 1
Tax Block 2582 Lots 2, 3, 4, 5, 6, 7, 12, 15, 17, 18, 19, 26, 26A, 27, 28
JEFFERSON COUNTY, KENTUCKY
OWNER: LOT 2 KROGER FOOD STORES, 10165 LINN STATION ROAD LOUISVILLE, KY 40223
OWNER: LOT 51 GREENHAVEN, INC. 910 WALTERSON TRAIL LOUISVILLE, KY 40299
OWNER: JEFFERSON COUNTY ECONOMIC DEVELOPMENT CORPORATION 600 GUTHRIE STREET LOUISVILLE, KY 40258
DEVELOPER: MRH DEVELOPMENT, INC. P. O. BOX 9081 LOUISVILLE, KY 40201

Horizontal Scale 1"=200'
Date April 20, 1994
Job Number 91115ABC

123665
Document No: 1994123665
Lodged By: ANCHORAGE BUSINESS CENTRE
Recorded On: Sep 30, 1994 11:21:
Total Fees: 31.00
County Clerk: Rebecca Jackson
Deputy Clerk: BARBER

91115PLDNG 4-20-94

10-5-89