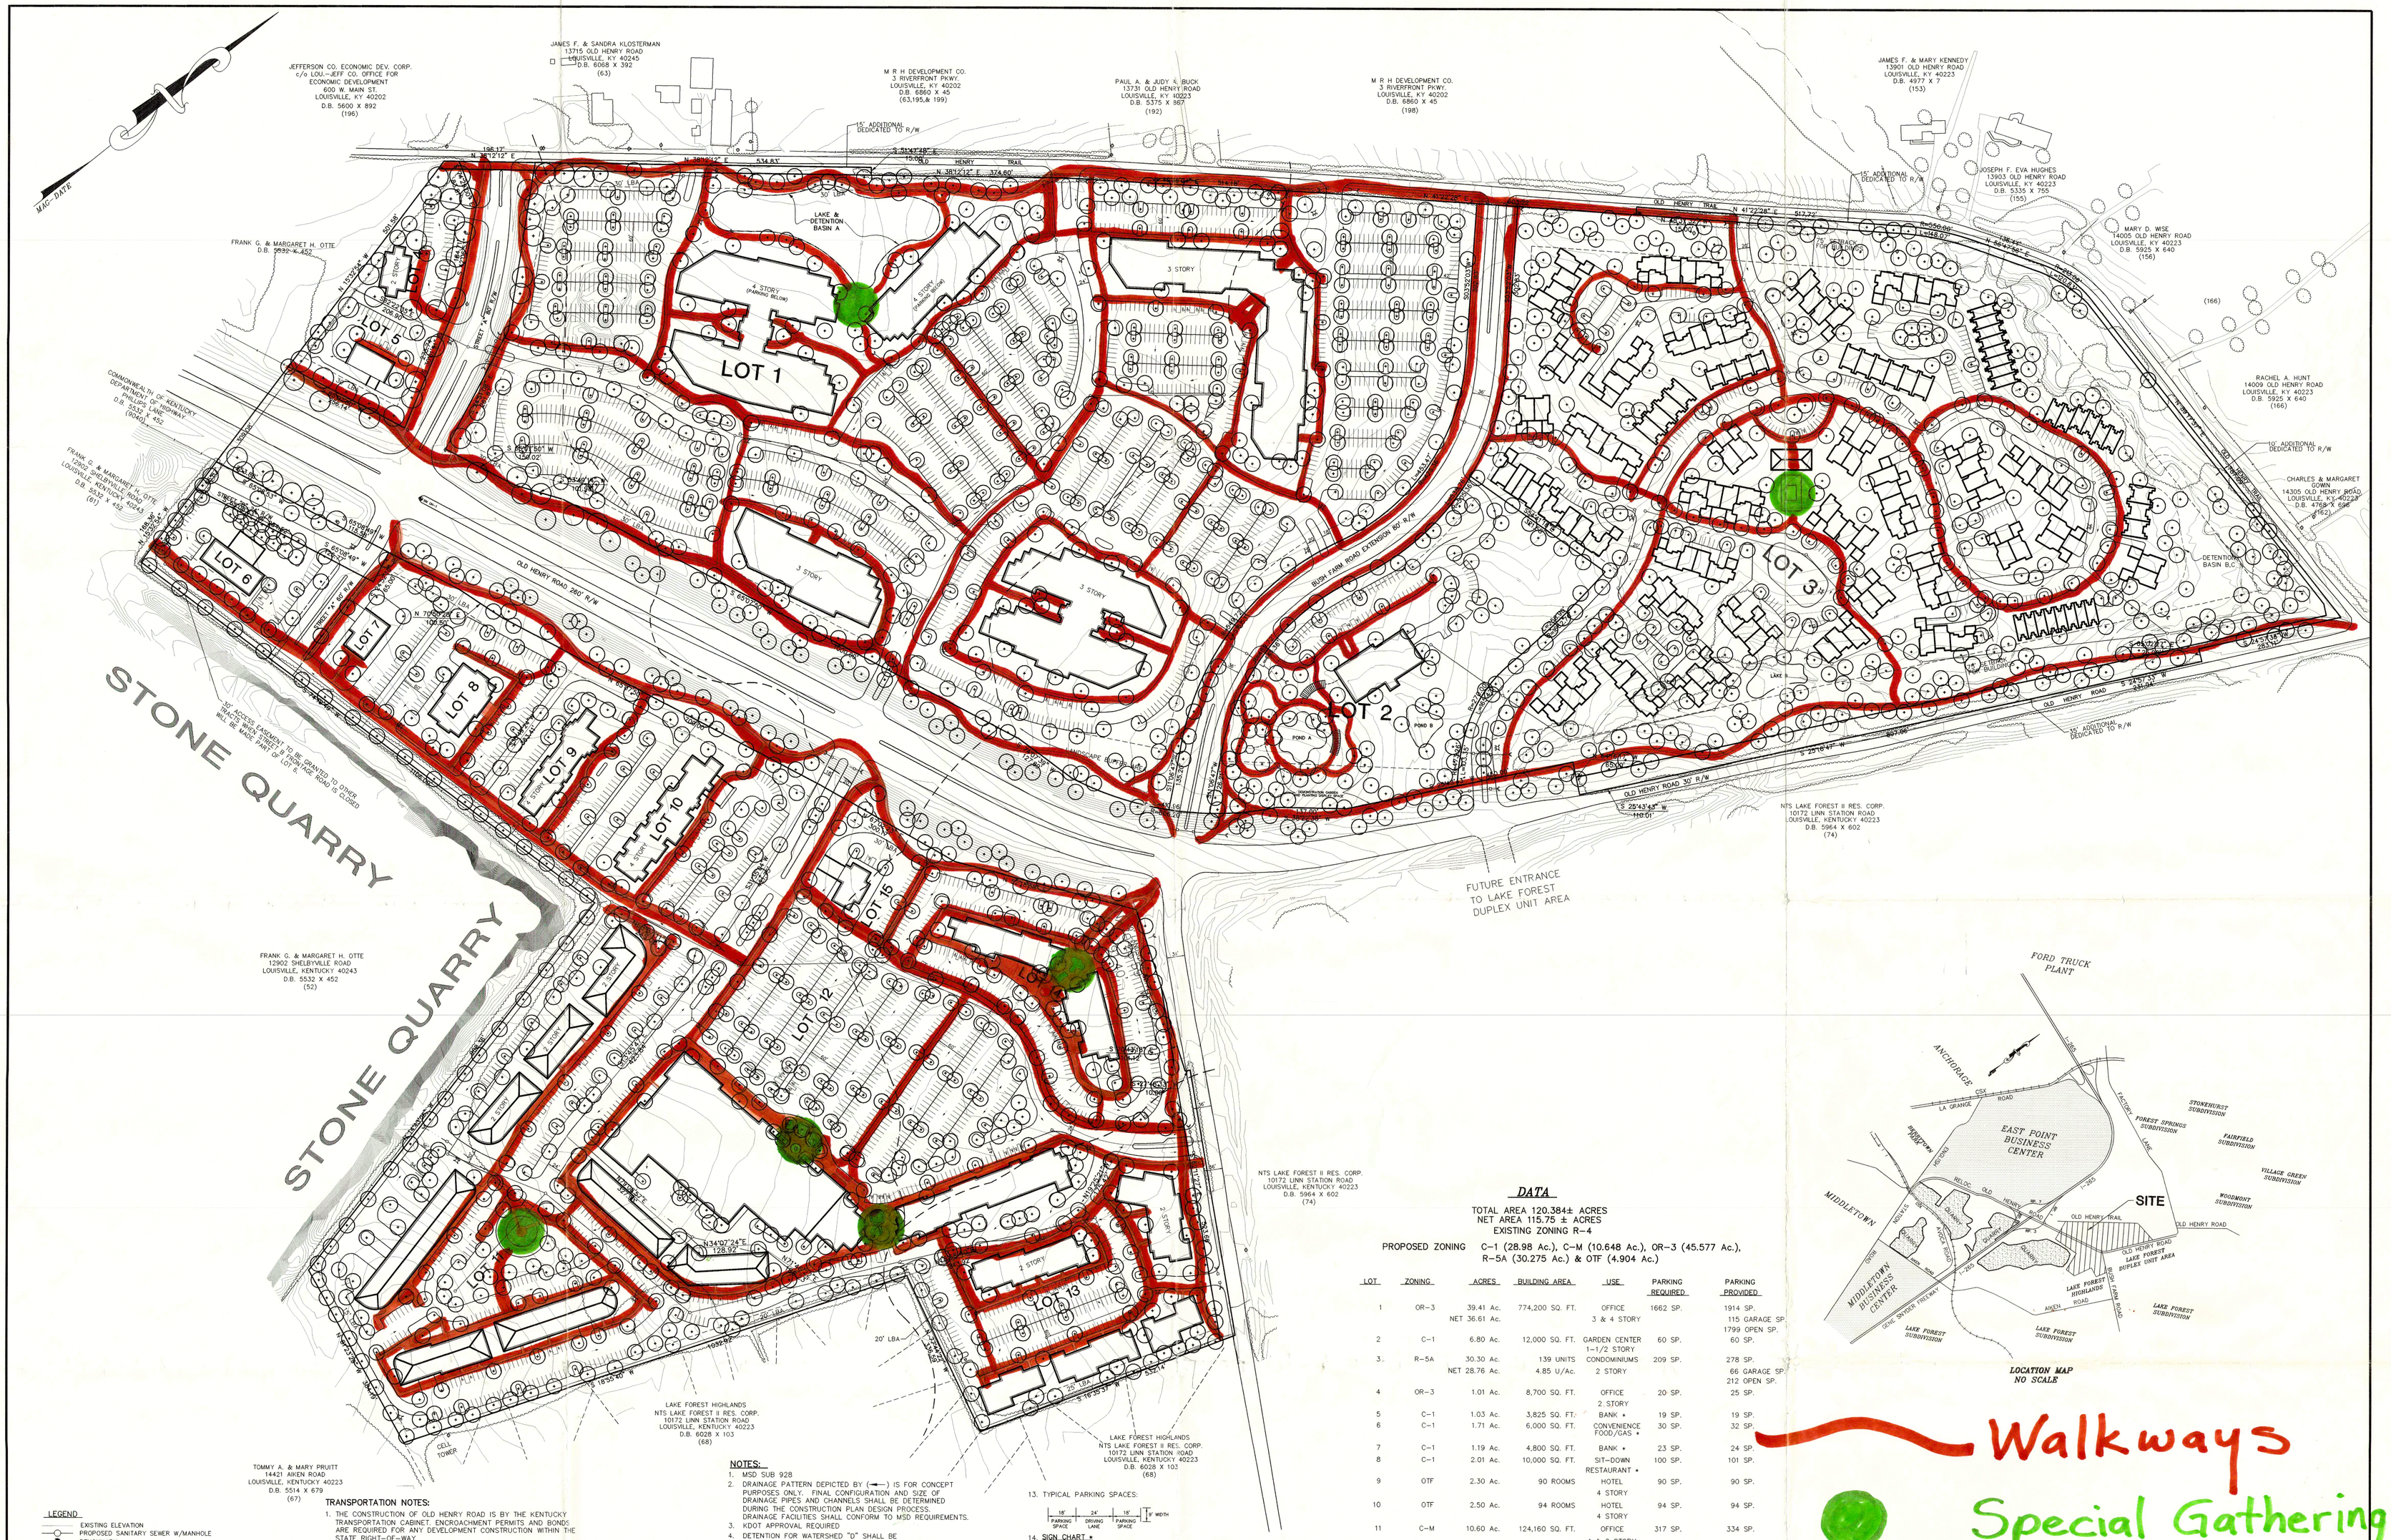
MAG-DATE
JEFFERSON CO. ECONOMIC DEV. CORP.
c/o LOU.-JEFF CO. OFFICE FOR
ECONOMIC DEVELOPMENT
600 W. MAIN ST.
LOUISVILLE, KY 40202
D.B. 5600 X 892
(195)
JAMES F. & SANDRA KLOSTERMAN
13715 OLD HENRY ROAD
LOUISVILLE, KY 40245
D.B. 6068 X 392
(63)
M R H DEVELOPMENT CO.
3 RIVERFRONT PKWY.
LOUISVILLE, KY 40202
D.B. 6860 X 45
(63,195,& 199)
PAUL A. & JUDY A. BUCK
13731 OLD HENRY ROAD
LOUISVILLE, KY 40223
D.B. 5375 X 867
(192)
M R H DEVELOPMENT CO.
3 RIVERFRONT PKWY.
LOUISVILLE, KY 40202
D.B. 6860 X 45
(198)
JAMES F. & MARY KENNEDY
13901 OLD HENRY ROAD
LOUISVILLE, KY 40223
D.B. 4977 X 7
(153)
JOSEPH F. EVA HUGHES
13903 OLD HENRY ROAD
LOUISVILLE, KY 40223
D.B. 5335 X 755
(155)
MARY D. WISE
14005 OLD HENRY ROAD
LOUISVILLE, KY 40223
D.B. 5925 X 640
(156)
RACHEL A. HUNT
14009 OLD HENRY ROAD
LOUISVILLE, KY 40223
D.B. 5925 X 640
(166)
CHARLES & MARGARET OWENS
14305 OLD HENRY ROAD
LOUISVILLE, KY 40223
D.B. 4769 X 606
(163)
FRANK G. & MARGARET H. OTTE
D.B. 5532 X 452
COMMONWEALTH OF KENTUCKY
DEPARTMENT OF HIGHWAYS
D.B. 5532 X 452
(50&52)
FRANK G. & MARGARET H. OTTE
12902 SHELBYVILLE ROAD
LOUISVILLE, KENTUCKY 40243
D.B. 5532 X 452
(61)
STONE QUARRY
FRANK G. & MARGARET H. OTTE
12902 SHELBYVILLE ROAD
LOUISVILLE, KENTUCKY 40243
D.B. 5532 X 452
(52)
TOMMY A. & MARY PRUITT
14421 AIKEN ROAD
LOUISVILLE, KENTUCKY 40223
D.B. 5514 X 679
(67)
LAKE FOREST HIGHLANDS
NTS LAKE FOREST II RES. CORP.
10172 LINN STATION ROAD
LOUISVILLE, KENTUCKY 40223
D.B. 6028 X 103
(68)
NTS LAKE FOREST II RES. CORP.
10172 LINN STATION ROAD
LOUISVILLE, KENTUCKY 40223
D.B. 5964 X 602
(74)
FUTURE ENTRANCE
TO LAKE FOREST
DUPLEX UNIT AREA
LOT 1
LOT 2
LOT 3
LOT 5
LOT 6
LOT 7
LOT 8
LOT 9
LOT 10
LOT 12
LOT 13
LOT 15
LAKE & DETENTION BASIN A
DETENTION BASIN B,C
OLD HENRY ROAD 80' R/W
BUSH FARM ROAD EXTENSION 60' R/W
OLD HENRY ROAD 30' R/W
OLD HENRY TRAIL
15' ADDITIONAL DEDICATED TO R/W
10' ADDITIONAL DEDICATED TO R/W
20' LBA
30' LBA
N34°07'24"E
128.92'
S 18°55'40" W
1035.92'
S 64°10'35" E
322.14'
S 25°43'43" W
110.01'
S 25°10'47" W
807.06'
S 64°50'13" E
285.16'
N 41°22'08" E
517.77'
