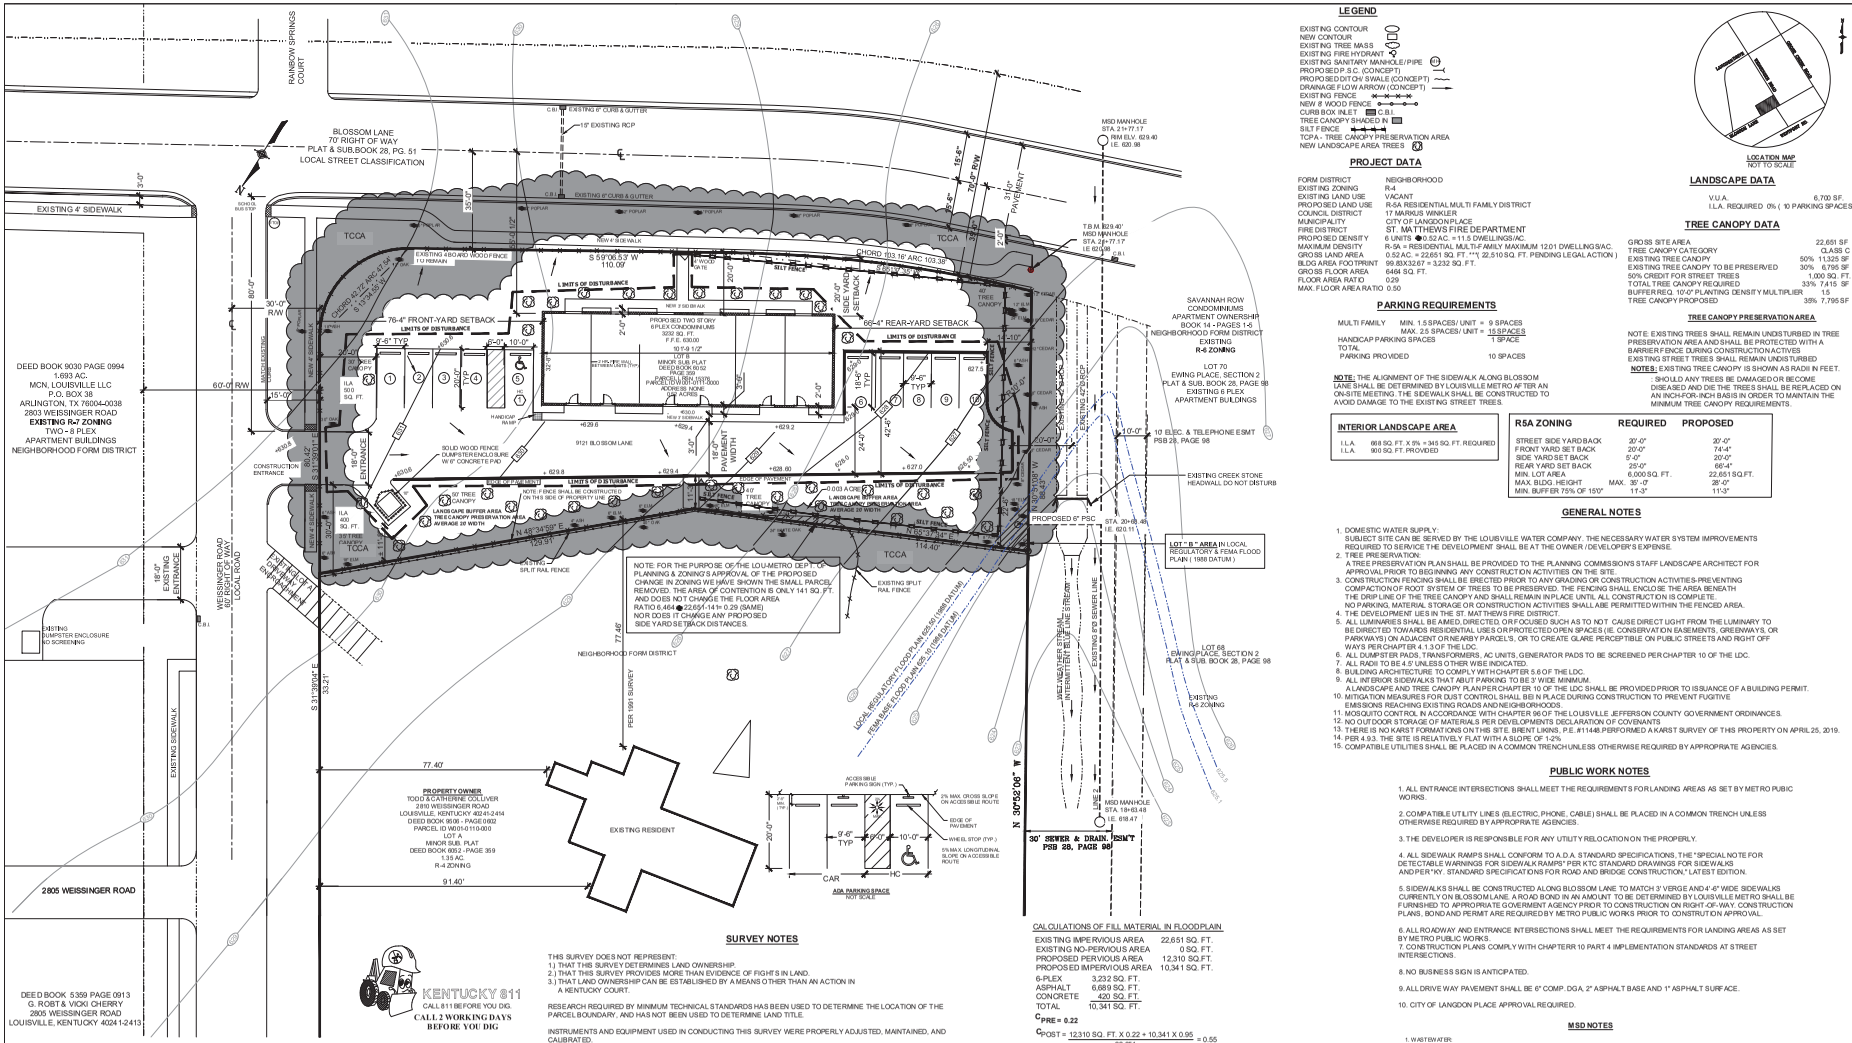
BLOSSOM LANE
70' RIGHT OF WAY
PLAT & SUB.BOOK 28, PG. 51
LOCAL STREET CLASSIFICATION
RAINBOW SPRINGS COURT
EXISTING 4' SIDEWALK
DEED BOOK 9030 PAGE 0994
1.693 AC.
MCN, LOUISVILLE LLC
P.O. BOX 38
ARLINGTON, TX 76004-0038
2803 WEISSINGER ROAD
APARTMENT BUILDINGS
NEIGHBORHOOD FORM DISTRICT
2805 WEISSINGER ROAD
DEED BOOK 5359 PAGE 0913
G. ROBT & VICKI CHERRY
2805 WEISSINGER ROAD
LOUISVILLE, KENTUCKY 40241-2413
WEISSINGER ROAD
(PUBLIC LOCAL ROAD)
EXISTING ENTRANCE
EXISTING DUMPSTER ENCLOSURE NO SCREENING
EXISTING SIDEWALK
EXISTING RESIDENT
PROPOSED TWO STORY 6 PLEX CONDOMINIUMS 3232 SQ. FT. F.F.E. 630.00
9121 BLOSSOM LANE
CONSTRUCTION ENTRANCE
EXISTING 480 AND WOOD FENCE TO REMAIN
EXISTING 6' CURB & GUTTER
19" EXISTING RCP
MSD MANHOLE STA. 2+77.17 I.E. 620.98
T.B.M. 629.40' MSD MANHOLE STA. 2+77.17 I.E. 620.98
