M:\3615\CEDAR HEIGHTS SUBD-OVERALL\DWG\PLANNING\3615-CEDAR-HEIGHTS-2020-2-6-R4 LAYOUT.dwg, 2/6/2020 1:08:57 PM, 1:1

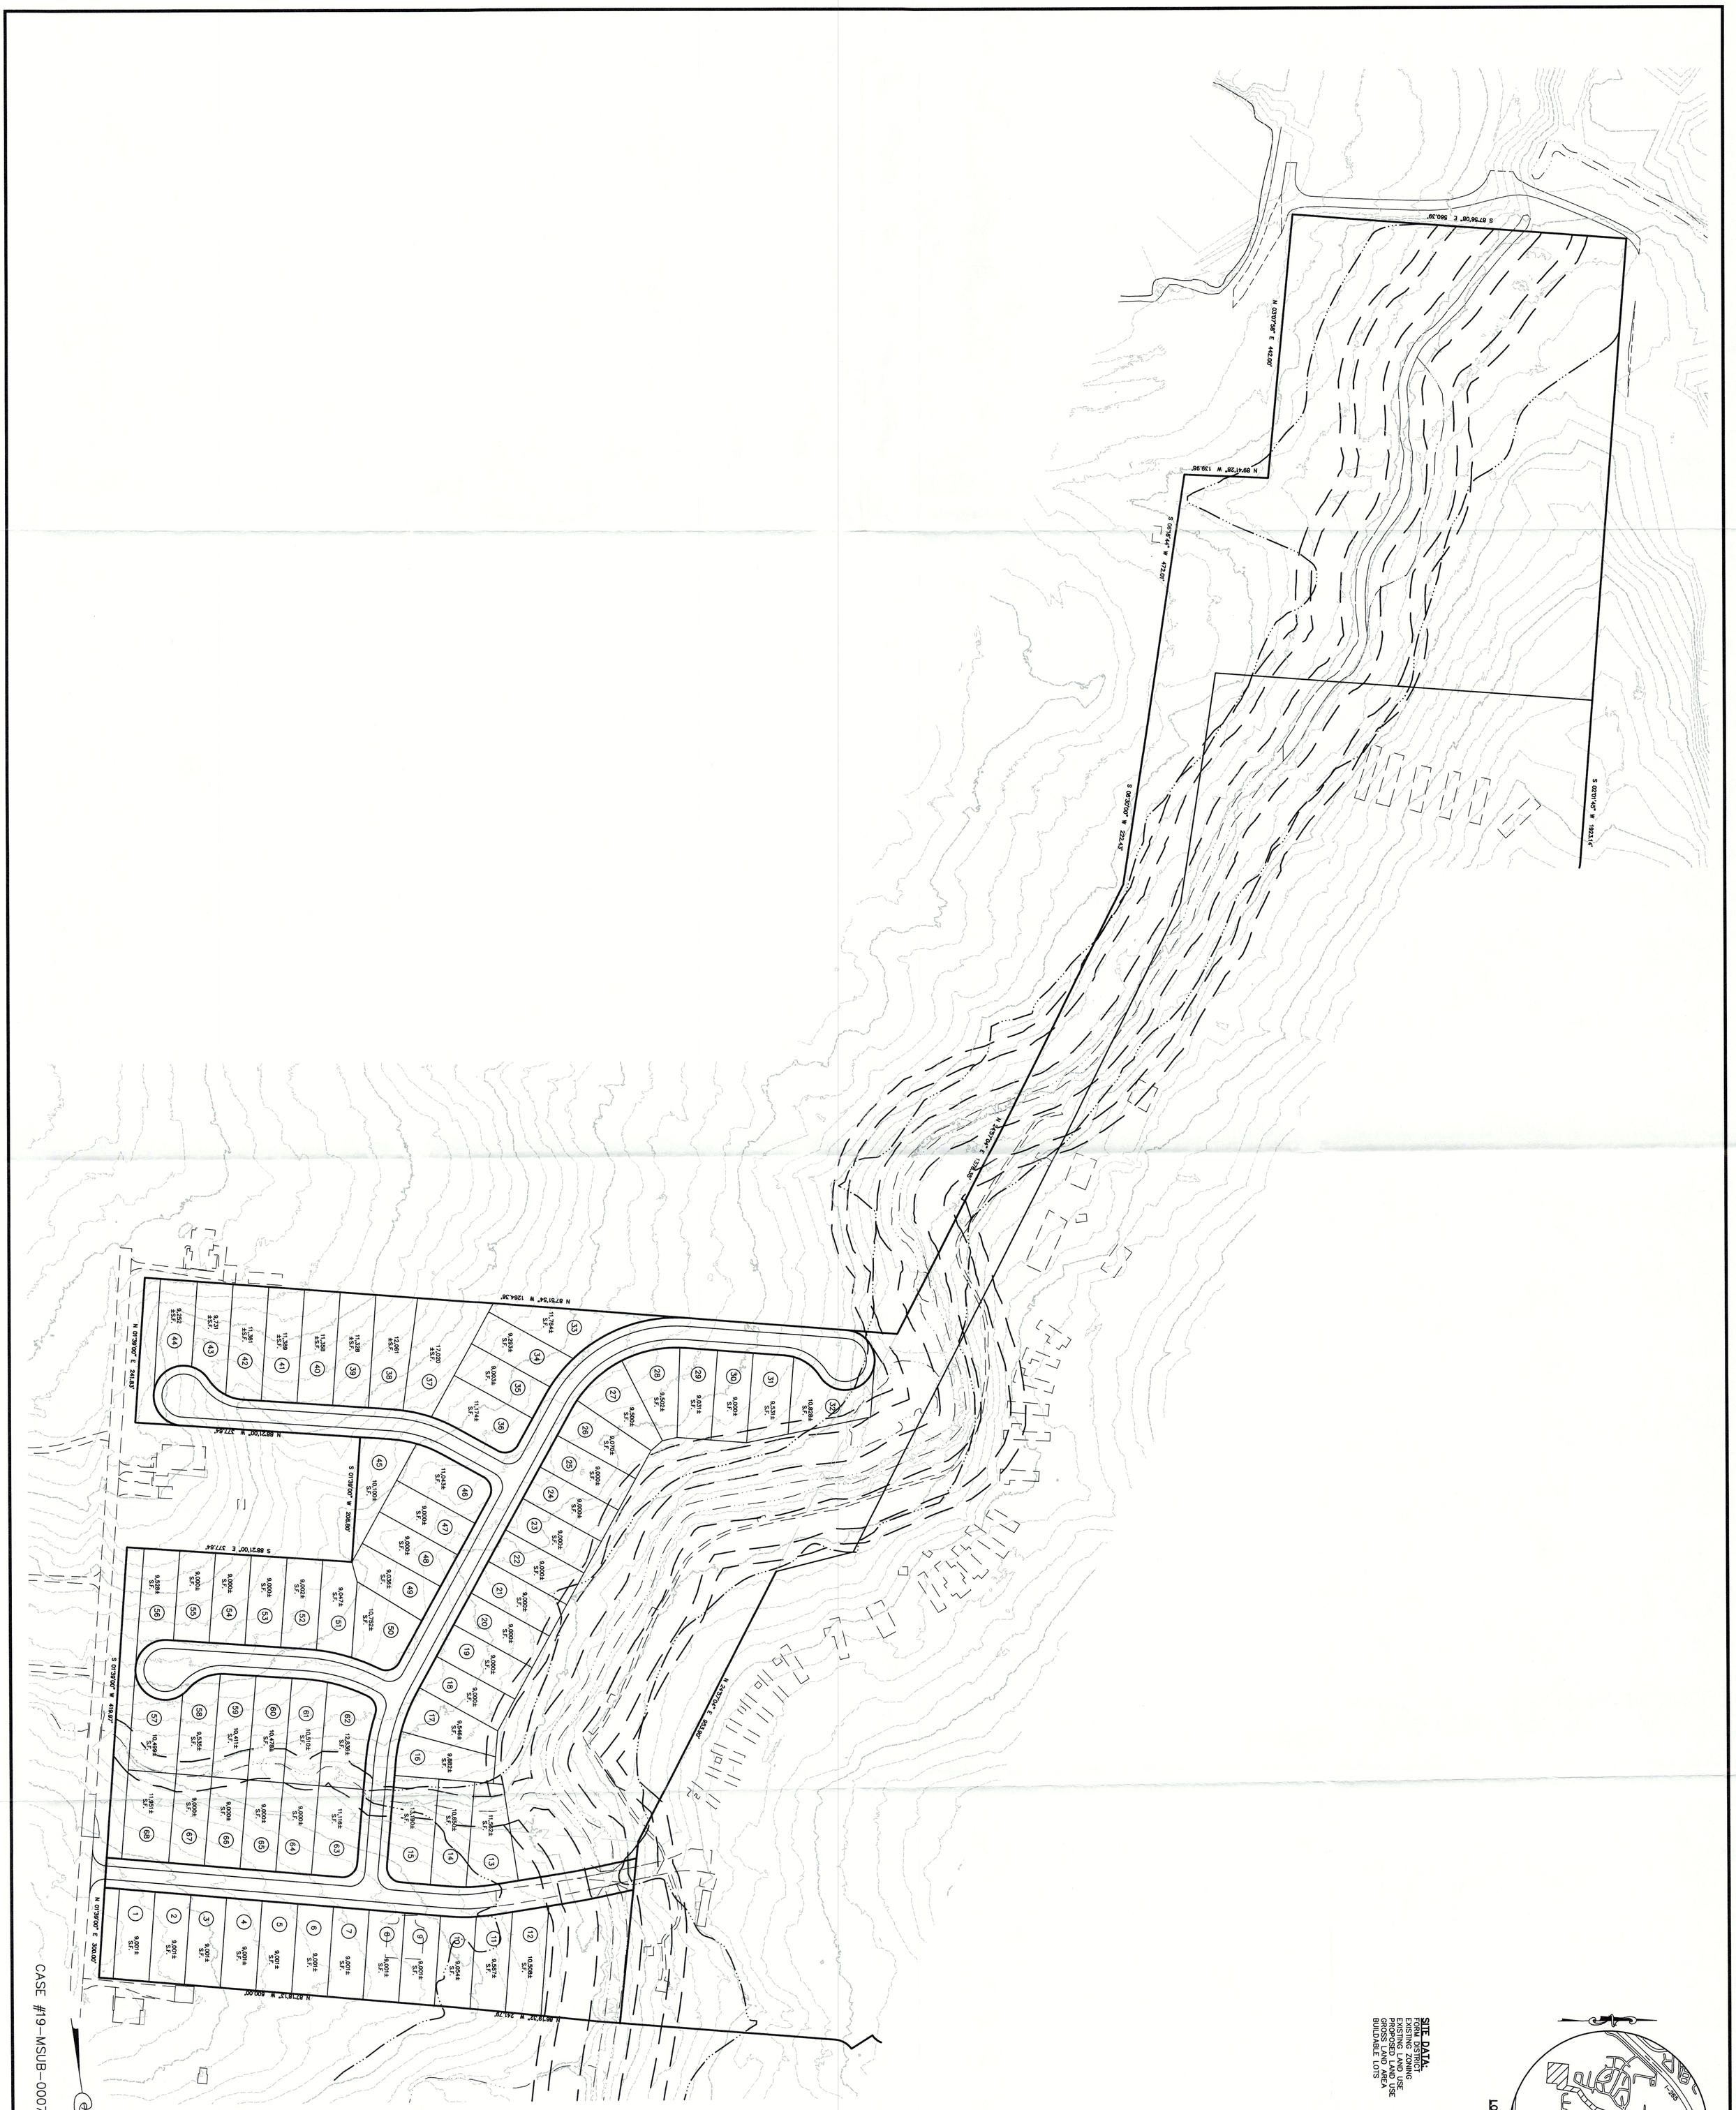

RECEIVED
FEB 06 2020
PLANNING & DESIGN SERVICES

SITE DATA:
FORM DISTRICT — NEIGHBORHOOD
EXISTING ZONING — R-4
EXISTING LAND USE — VACANT/AGRICULTURAL
PROPOSED LAND USE — SINGLE FAMILY
GROSS LAND AREA — 40.85± AC.
BUILDABLE LOTS — 68

LOCATION MAP
NO SCALE

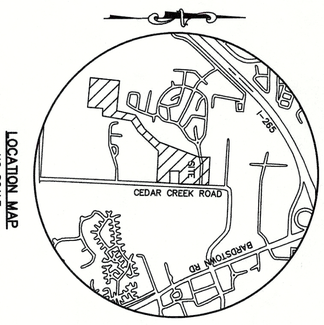

Revisions

Vertical Scale: N/A
Horizontal Scale: 1"=100'
Date: 2/6/20
Job Number: 3615
Sheet 1 of 1

STANDARD R-4 EXHIBIT
CEDAR CREEK SPRINGS CONSERVATION SUBDIVISION
7910 CEDAR CREEK ROAD & 7600 HEIGHTS DRIVE
LOUISVILLE, KENTUCKY 40291
TAX BLOCK 647, LOT 222 & PART OF 221
D.B. 6524, PG. 268, D.B. 7376, PG. 991

OWNER/DEVELOPER
CEDAR HEIGHTS MOBILE HOME PARK
9500 BARD ROAD
LOUISVILLE, KY 40291

MINDEL SCOTT
ENGINEERING ▶ SURVEYING ▶ PLANNING ▶ LANDSCAPE ARCHITECTURE
5151 Jefferson Blvd. Louisville, KY 40219
502-485-1508 ▶ MindelScott.com

19-MSUB-0007