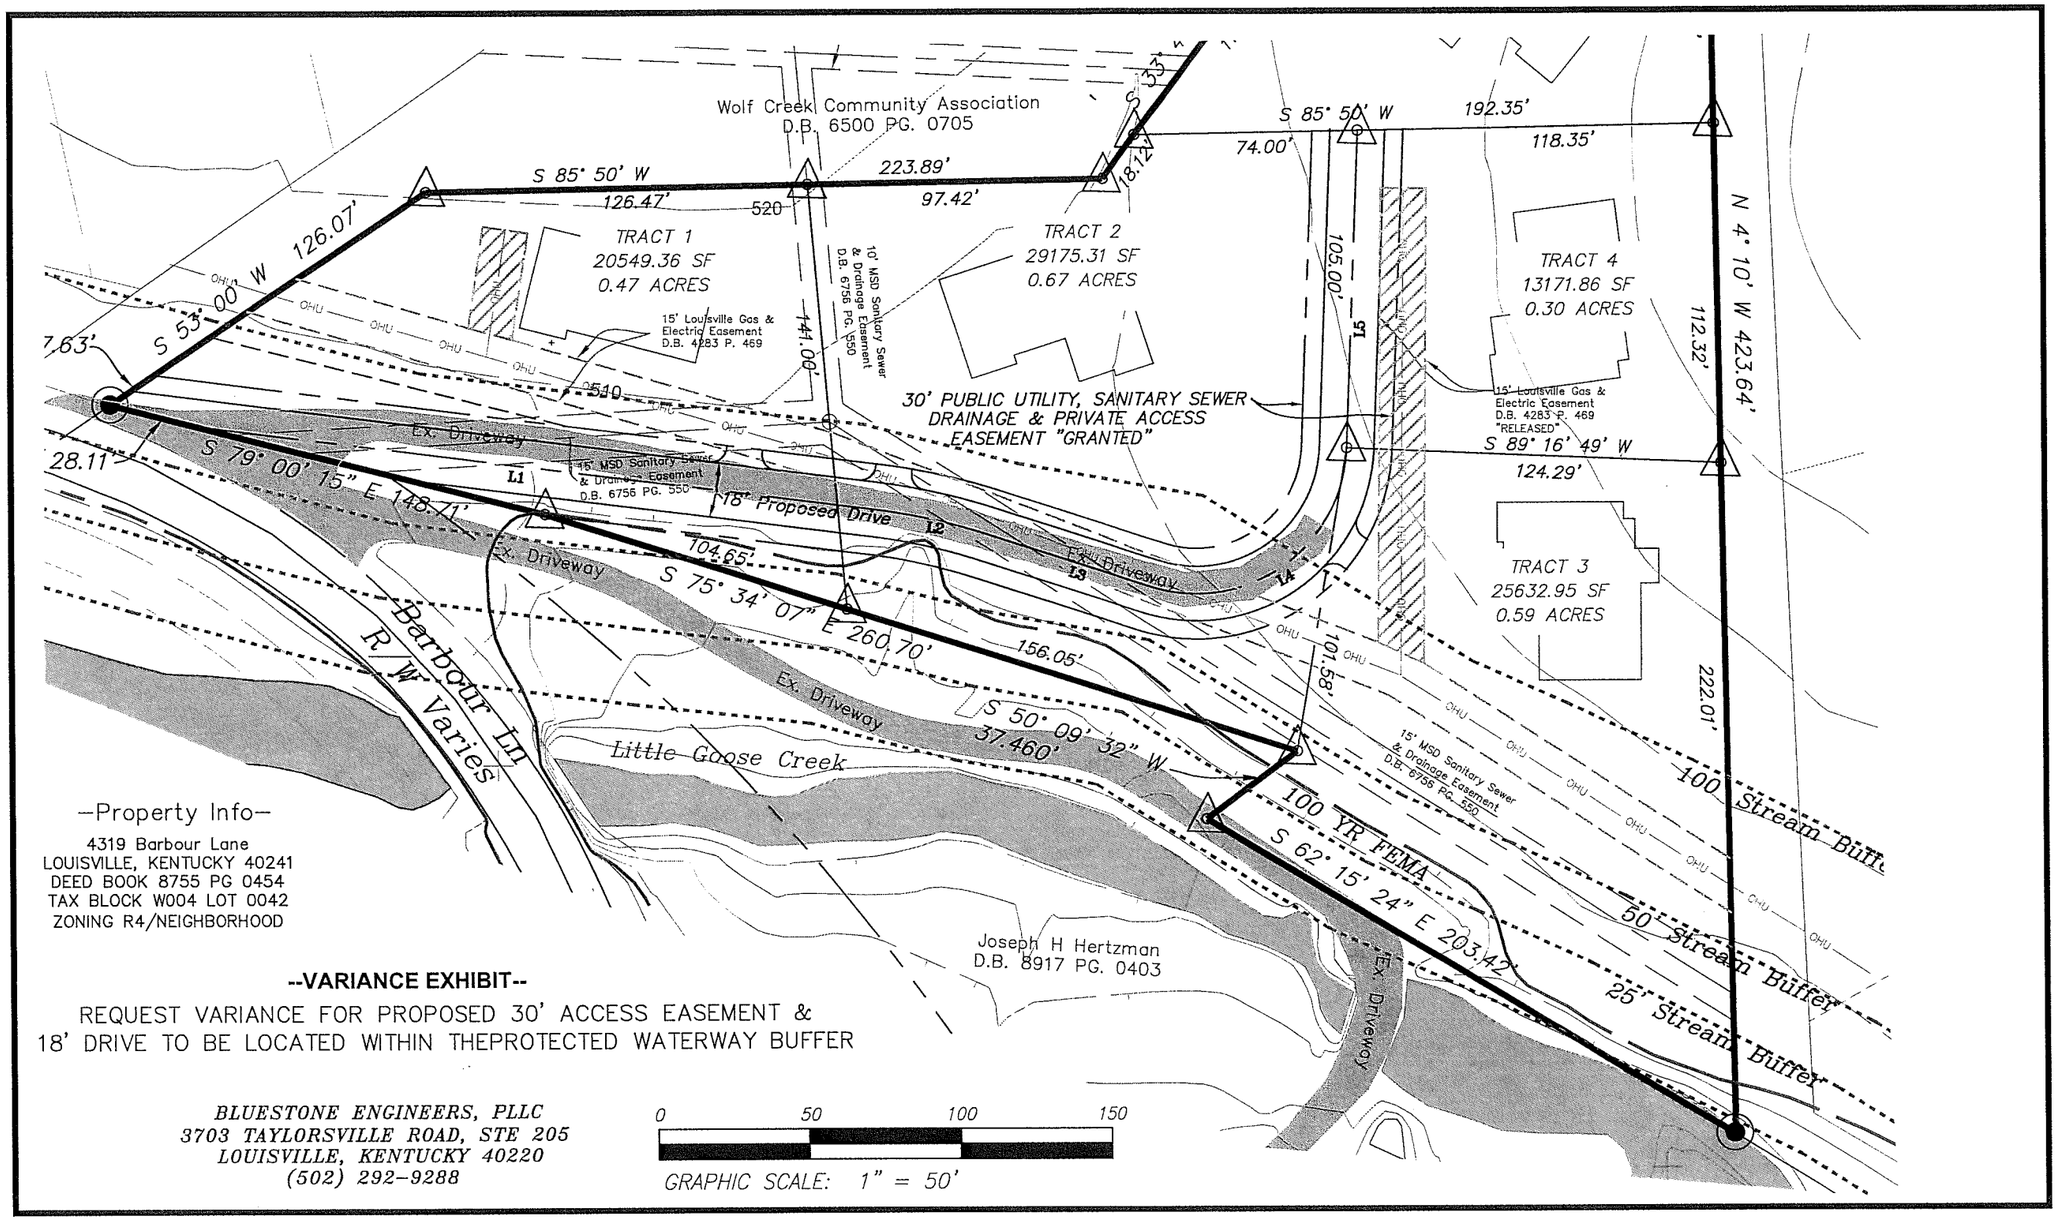

—Property Info—

4319 Barbour Lane
LOUISVILLE, KENTUCKY 40241
DEED BOOK 8755 PG 0454
TAX BLOCK W004 LOT 0042
ZONING R4/NEIGHBORHOOD

--VARIANCE EXHIBIT--

REQUEST VARIANCE FOR PROPOSED 30' ACCESS EASEMENT & 18' DRIVE TO BE LOCATED WITHIN THEPROTECTED WATERWAY BUFFER

BLUESTONE ENGINEERS, PLLC
3703 TAYLORSVILLE ROAD, STE 205
LOUISVILLE, KENTUCKY 40220
(502) 292-9288

15 VARIANCE 1087