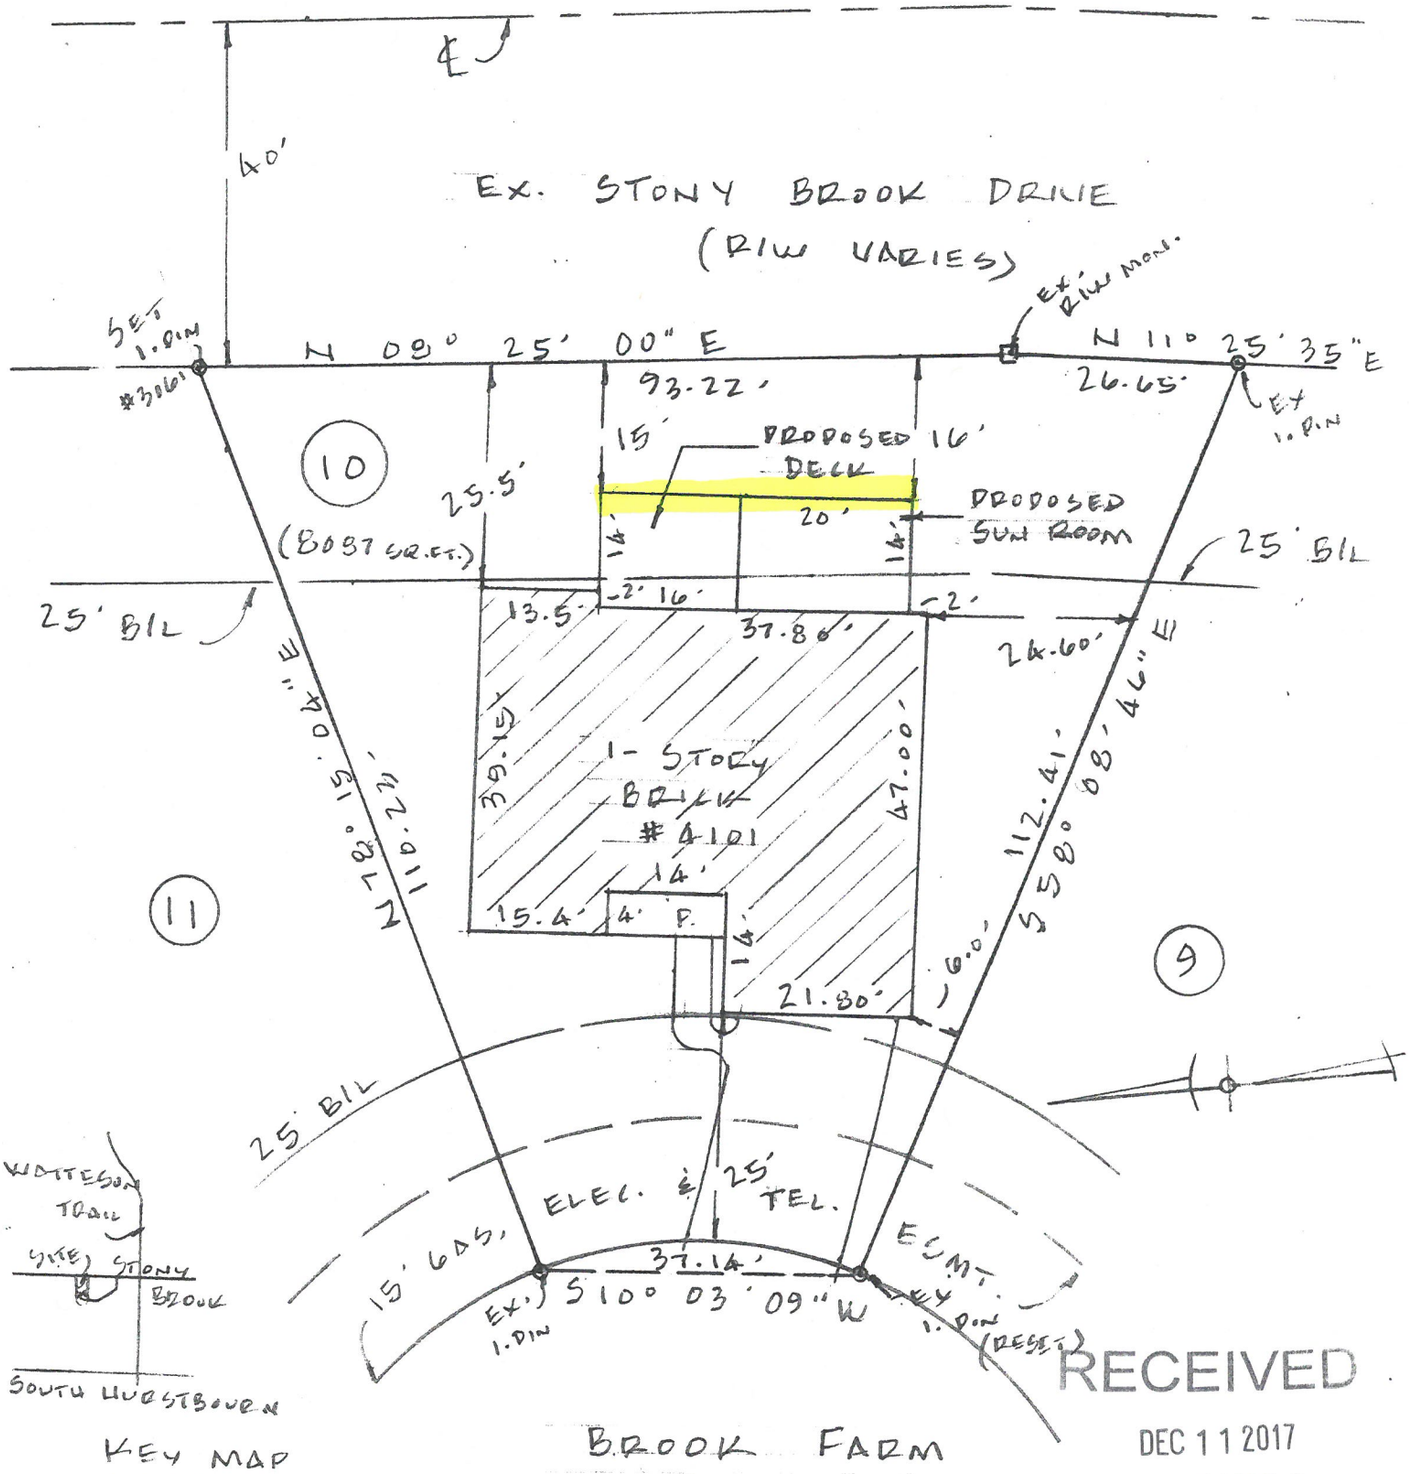

RECEIVED
DEC 11 2017
PLANNING & DESIGN SERVICES

LAND SURVEYOR'S CERTIFICATE

I hereby certify that this survey as depicted hereon was performed under my supervision and was conducted under the standards for survey defined under KAR 18:150. It is an" Urban Survey", with an unadjusted closure of 1 part in 10,000 and is witnessed by monuments as shown. The survey method used was that of random traverse and the bearings have been rotated and adjusted for closure using bearing N/A ~ PLAT
This survey is subject to all road way, easements, and right of ways, if any whether shown hereon or not.
The property is not located in a flood hazard area as shown by FEMA map No. 21111C0079E dated 12-5-06.

STATE OF KENTUCKY
GARY J DUKES
3061
LICENSED PROFESSIONAL LAND SURVEYOR

Gary J. Dukes PLS #3061
Dated: 12-4-17

Gary Dukes PLS
Land Surveying
3602 Briarglen Lane
Louisville, KY 40220
garydukespls@gmail.com
502-553-4912

Location: SURVEY FOR ADDITION 4101 BROOK FARM PLACE

Description: LOT 10 BROOKHURST SUB. SEC. 2 (P.B. 51 P.1)

For: JERRY & MARY ANN BECKER C/O ENTERPRISE HOME IMPR.

Scale: 1"=20' Date: 12-4-17 By: G.J.D.

0' 10' 20

17 VARIANCE 1101