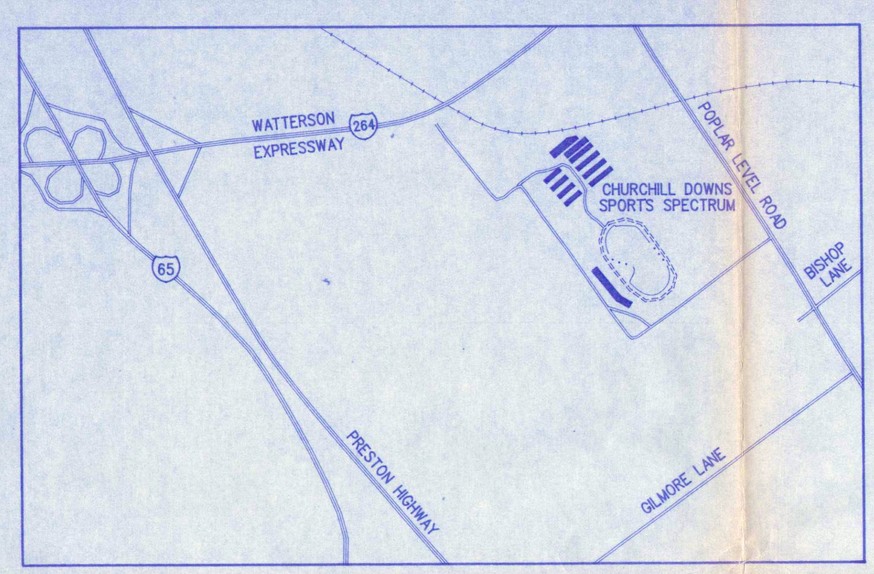

PROJECT LOCATION MAP

SCALE: 1" = 1000'

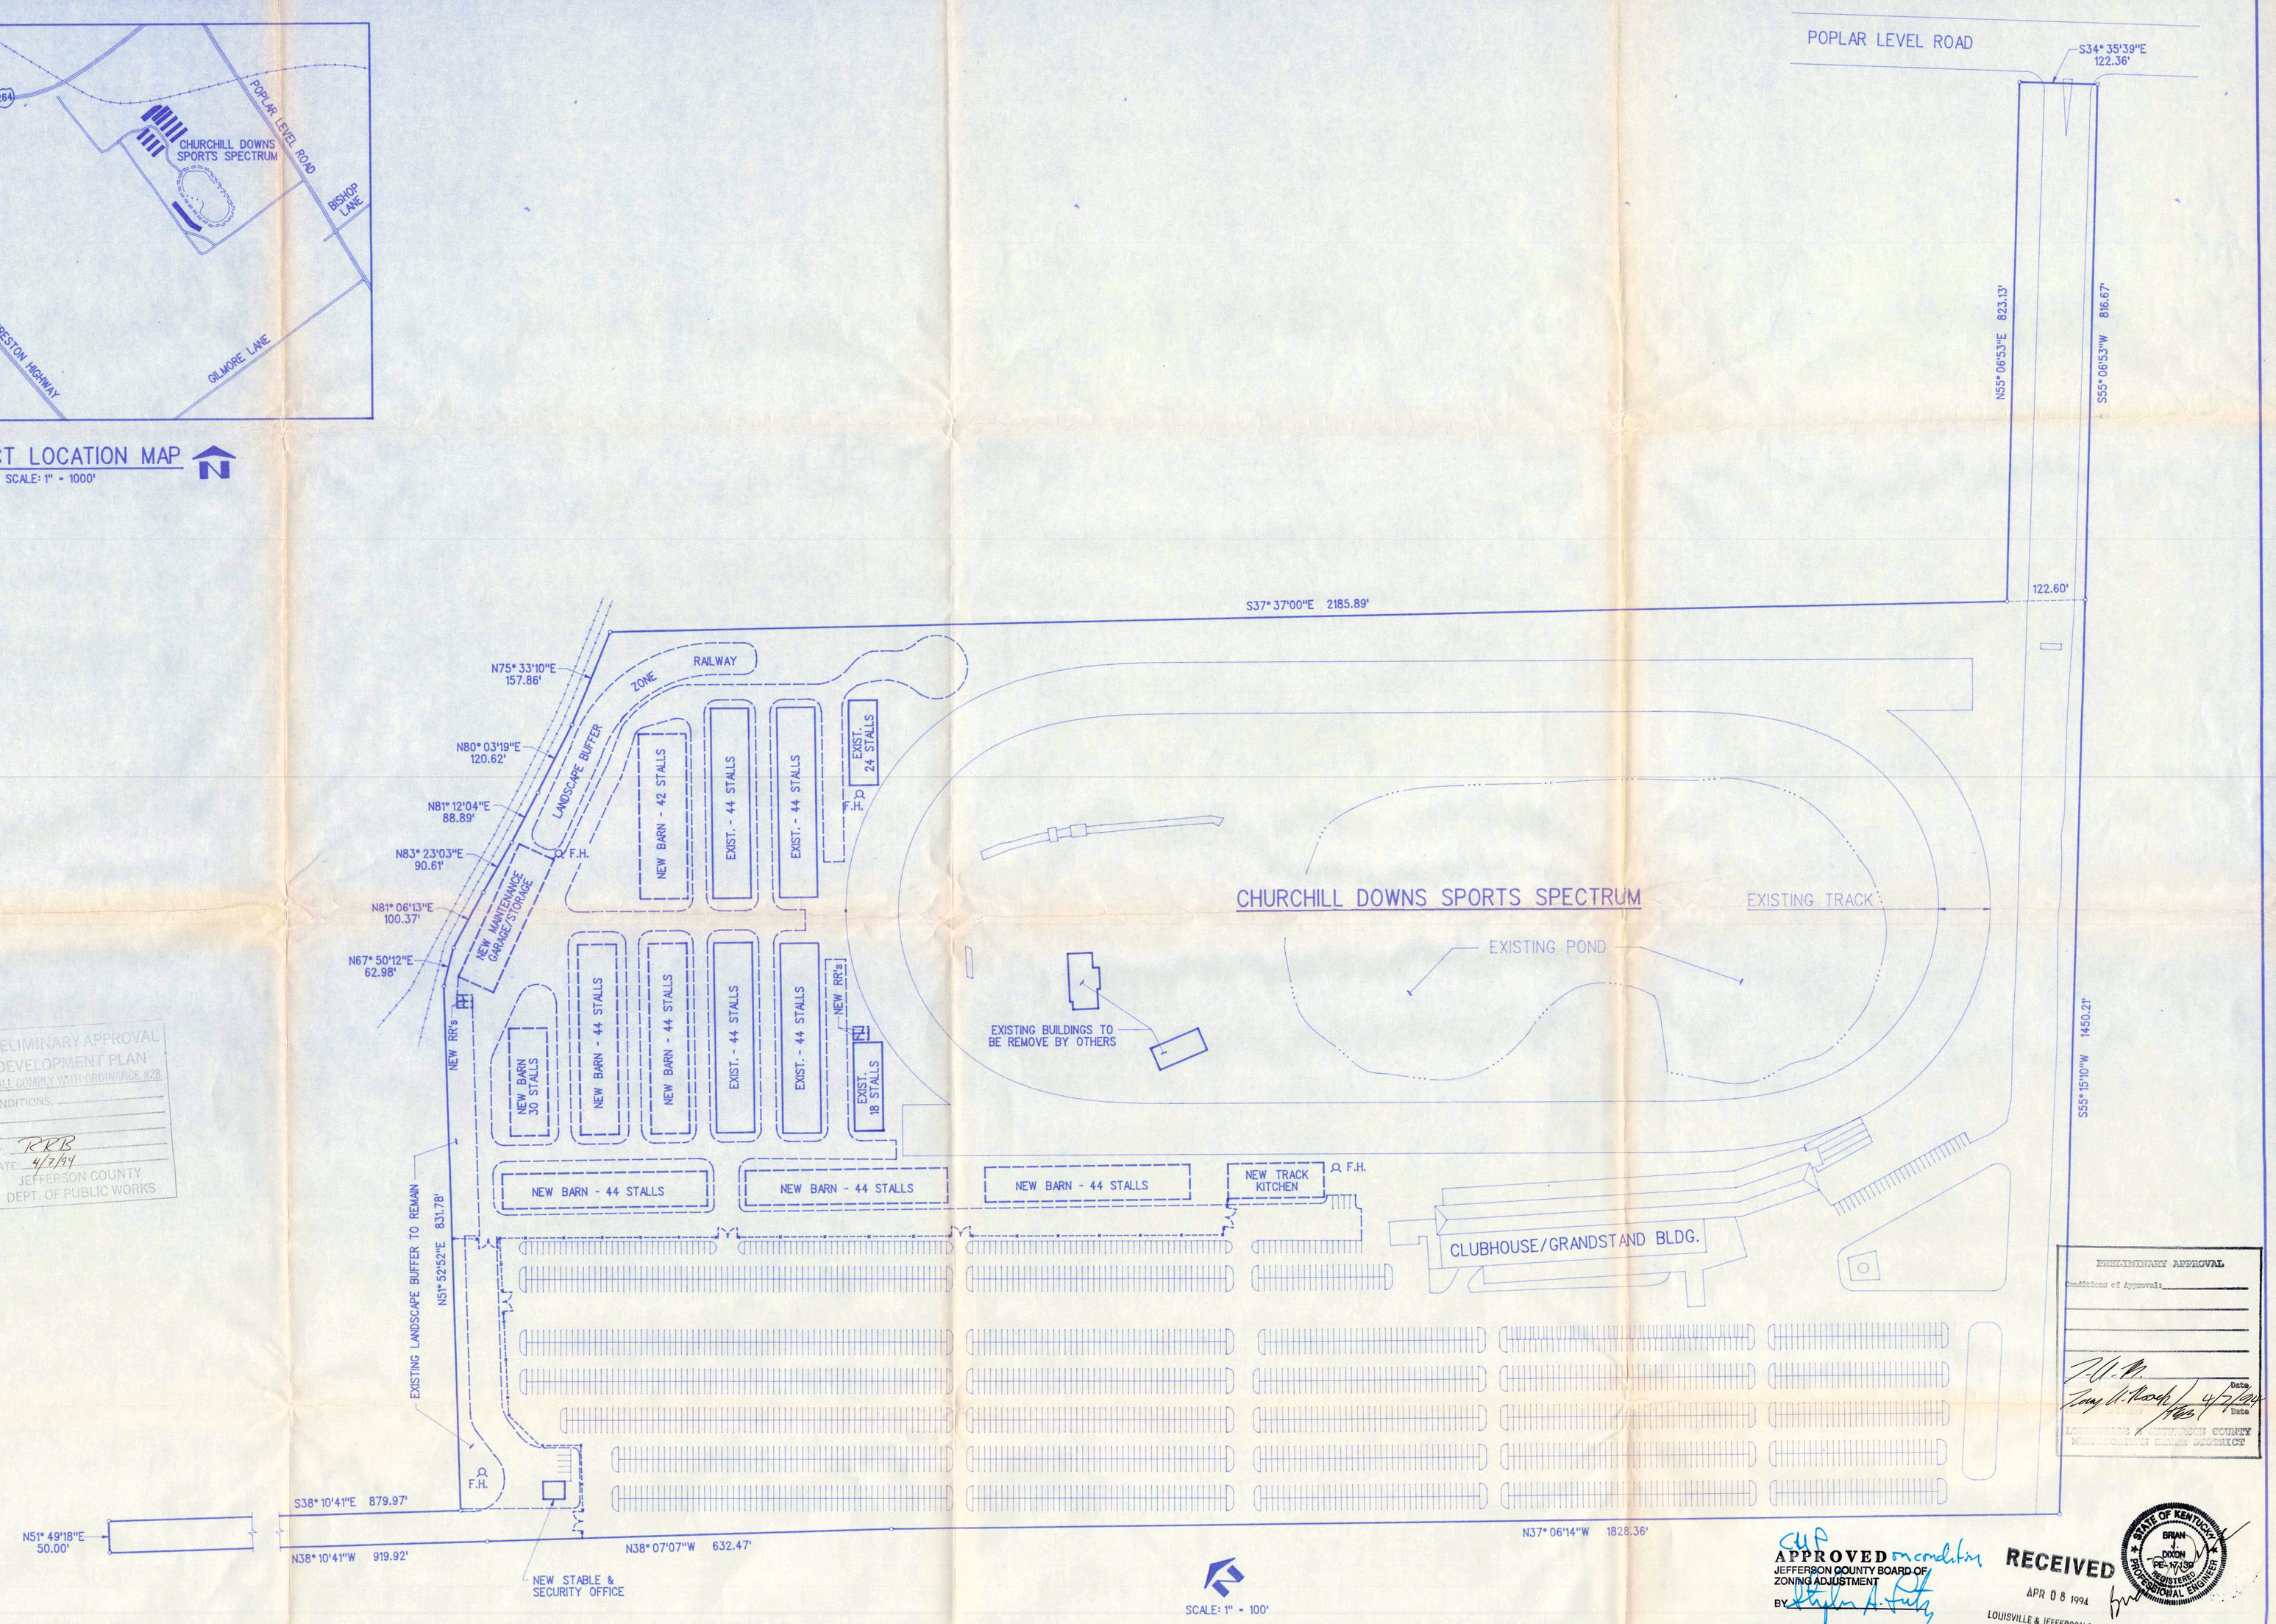

SCALE: 1" = 100'

PRELIMINARY APPROVAL
DEVELOPMENT PLAN
SHALL COMPLY WITH ORDINANCE #28
CONDITIONS:
BY: RRB
DATE: 4/7/94
JEFFERSON COUNTY
DEPT. OF PUBLIC WORKS

PRELIMINARY APPROVAL
Conditions of Approval:
Date
LANDSCAPE ARCHITECT
JEFFERSON COUNTY
Planning & Design Services

APPROVED on condition
JEFFERSON COUNTY BOARD OF ZONING ADJUSTMENT
BY

RECEIVED
APR 08 1994
LOUISVILLE & JEFFERSON COUNTY PLANNING COMMISSION

STATE OF KENTUCKY
BRIAN DIXON
PE-17139
REGISTERED PROFESSIONAL ENGINEER

PDR ENGINEERS
400 Meidinger Tower Louisville, Kentucky 40202

NO.	REVISIONS	BY	DATE	NO.	REVISIONS	BY	DATE

PROJECT NO.	93101
DATE	4/6/94
DRAWN BY	GRS
CHECKED BY	BJD
SCALE	1" = 100'

CHURCHILL DOWNS SPORTS SPECTRUM
LOUISVILLE, KENTUCKY

PROPOSED SITE IMPROVEMENTS
APRIL 1994

B-31-74
~~B-192-88~~
9-69-65

SHEET NO.
1 OF 2

SPROSPEL.DGN