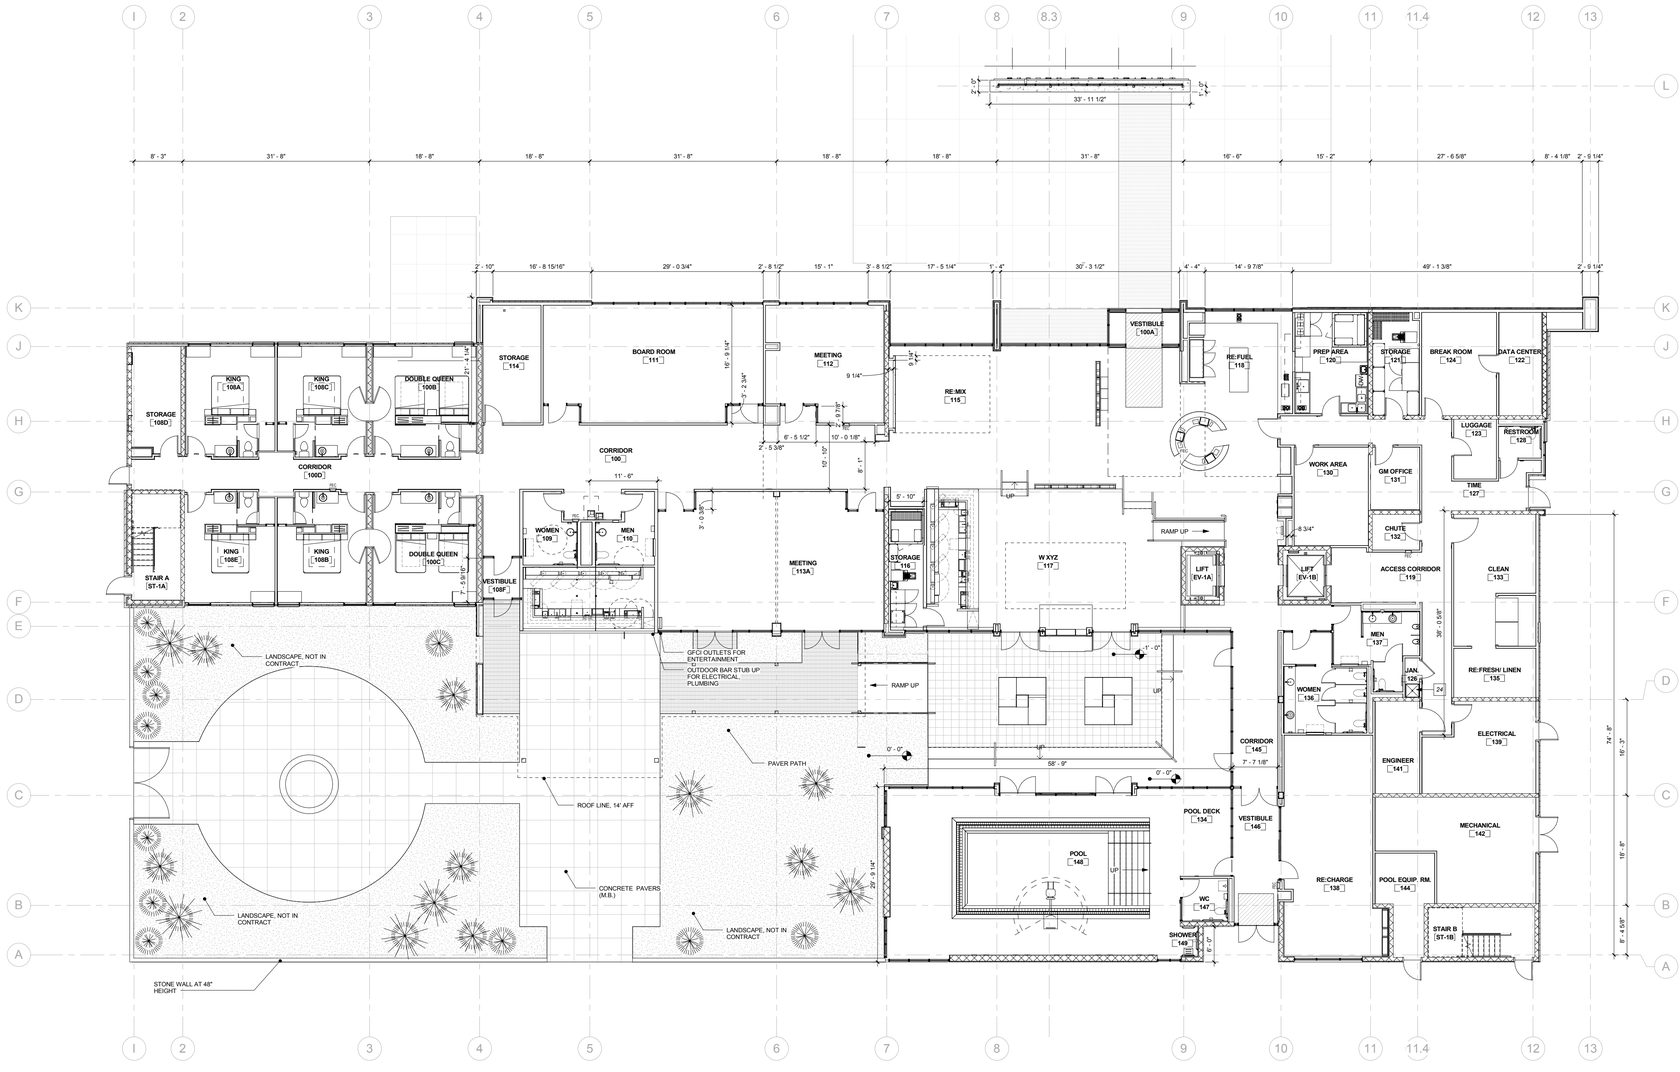
I
2
3
4
5
6
7
8
8.3
9
10
11
11.4
12
13
K
J
H
G
F
E
D
C
B
A
L
33' - 11 1/2"
8' - 3"
31' - 8"
18' - 8"
18' - 8"
31' - 8"
18' - 8"
18' - 8"
31' - 8"
16' - 6"
15' - 2"
27' - 6 5/8"
8' - 4 1/8"
2' - 9 1/4"
2' - 10"
16' - 8 15/16"
29' - 0 3/4"
2' - 8 1/2"
15' - 1"
3' - 8 1/2"
17' - 5 1/4"
1' - 4"
30' - 3 1/2"
4' - 4"
14' - 9 7/8"
49' - 1 3/8"
2' - 9 1/4"
STORAGE 108D
KING 108A
KING 108C
DOUBLE QUEEN 108B
CORRIDOR 100D
KING 108E
KING 108B
DOUBLE QUEEN 108C
STAIR A ST-1A
STORAGE 114
BOARD ROOM 111
MEETING 112
RE:MIX 115
VESTIBULE 100A
RE:FUEL 116
PREP AREA 120
STORAGE 121
BREAK ROOM 124
DATA CENTER 122
LUGGAGE 123
RESTROOM 128
TIME 127
CORRIDOR 100
WOMEN 109
MEN 110
VESTIBULE 100F
MEETING 113A
STORAGE 115
W XYZ 117
RAMP UP
LIFT EV-1A
WORK AREA 130
GM OFFICE 131
CHUTE 132
LIFT EV-1B
ACCESS CORRIDOR 119
CLEAN 133
MEN 137
JAN. 126
WOMEN 136
RE:FRESH/ LINEN 135
ELECTRICAL 139
ENGINEER 141
MECHANICAL 142
CORRIDOR 145
POOL DECK 134
VESTIBULE 146
POOL 148
RE:CHARGE 138
POOL EQUIP. RM. 144
WC 147
SHOWER 149
STAIR B ST-1B
LANDSCAPE, NOT IN CONTRACT
GFCI OUTLETS FOR ENTERTAINMENT
OUTDOOR BAR ST/UB UP FOR ELECTRICAL, PLUMBING
RAMP UP
PAVER PATH
ROOF LINE, 14' AFF
CONCRETE PAVERS (M.B.)
LANDSCAPE, NOT IN CONTRACT
LANDSCAPE, NOT IN CONTRACT
STONE WALL AT 48" HEIGHT
UP
58' - 9"
29' - 9 1/4"
74' - 8"
16' - 2"
16' - 8"
6' - 4 5/8"