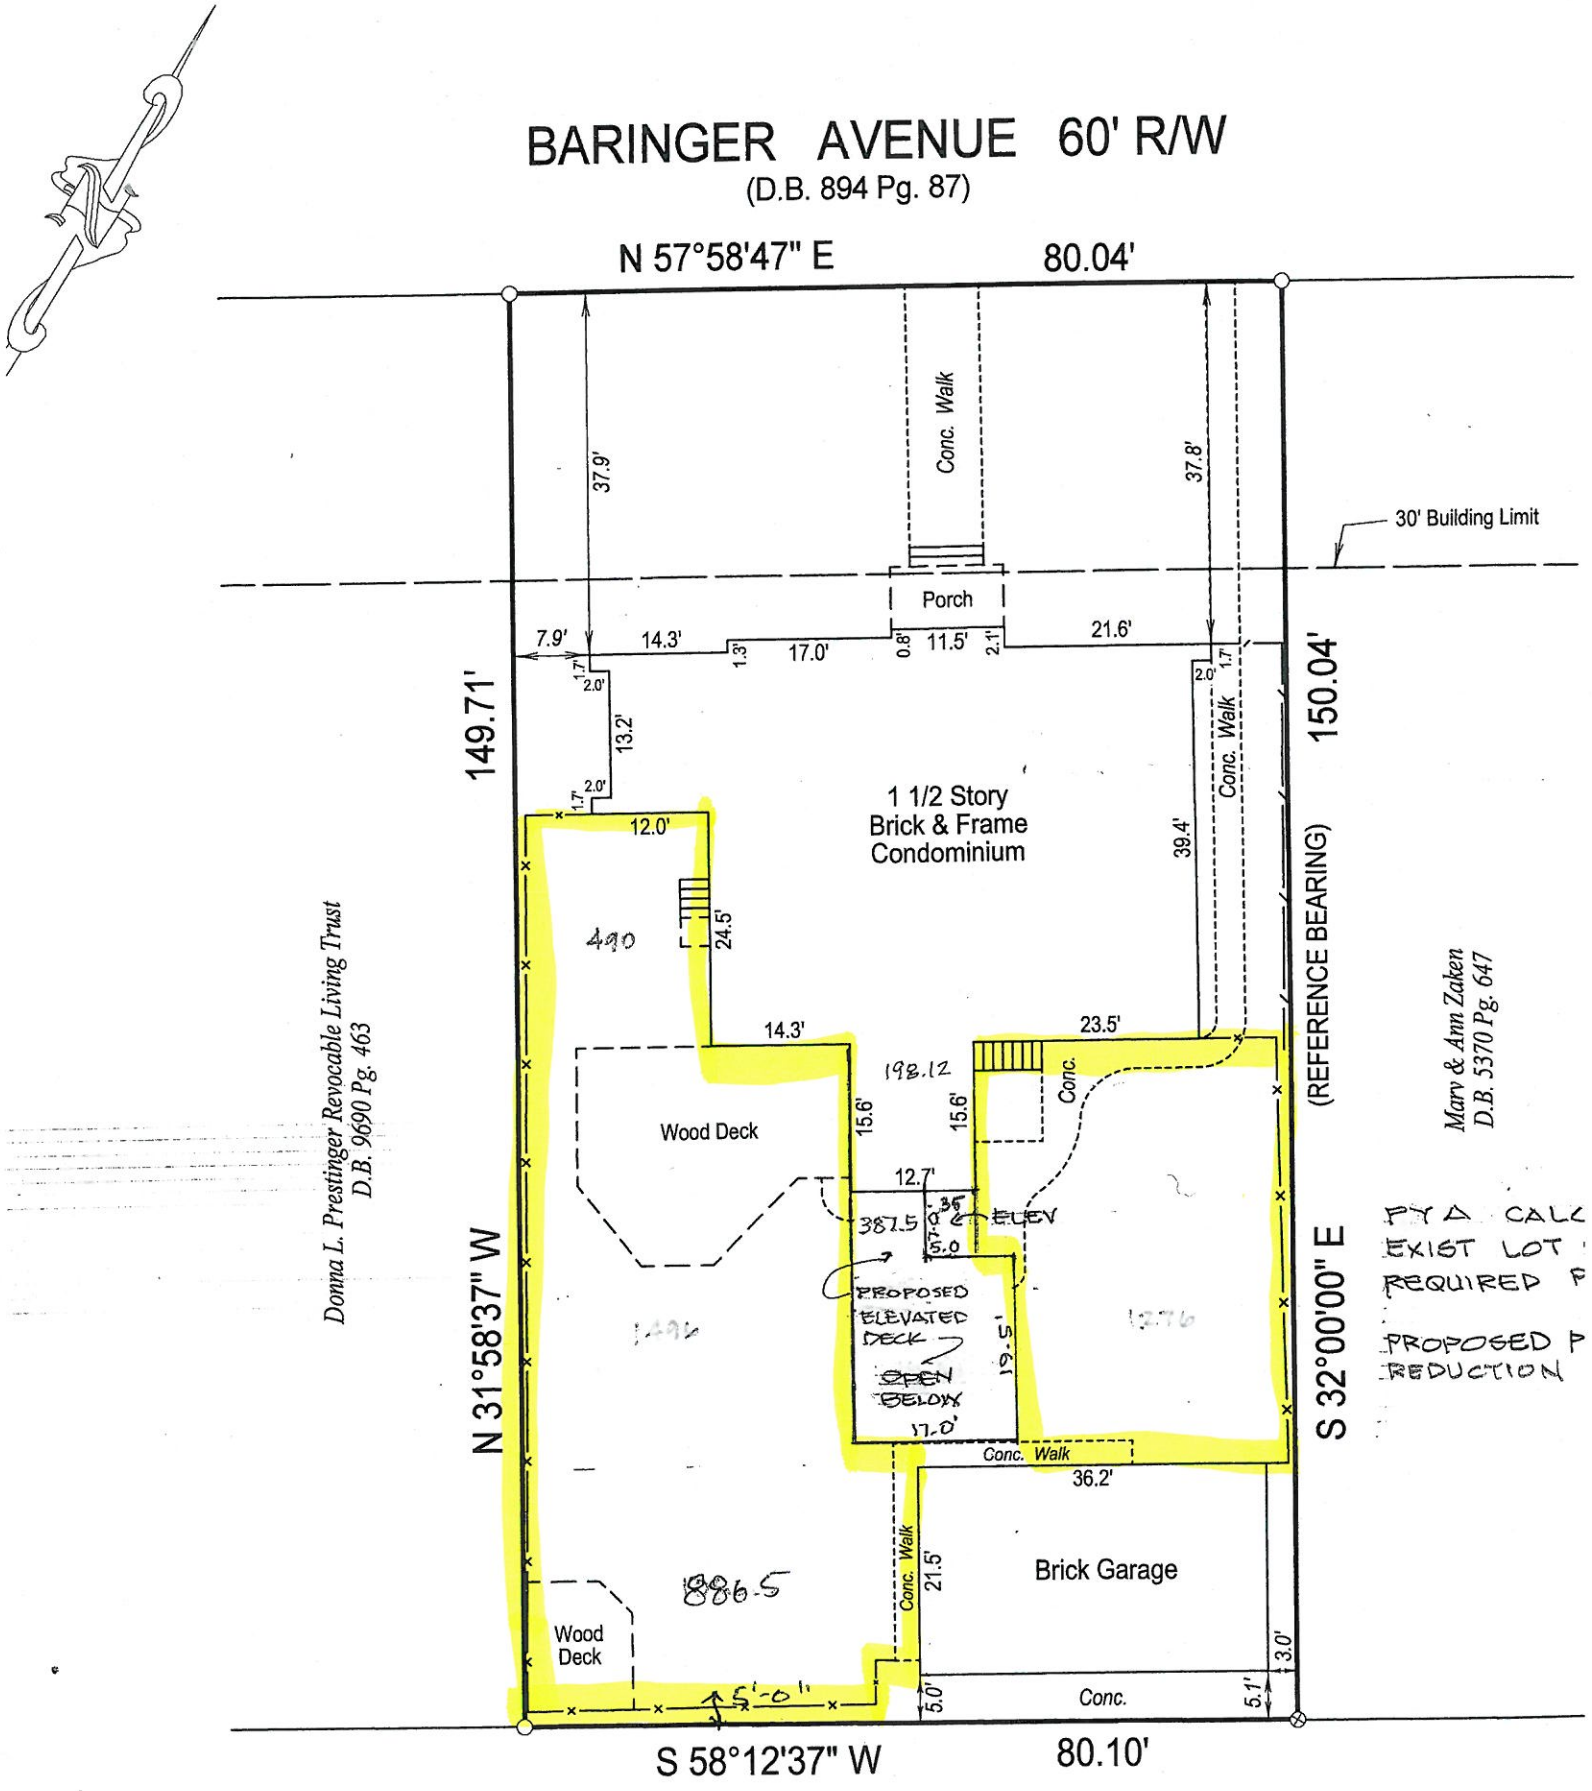


PYA CALC
EXIST LOT
REQUIRED P
PROPOSED P
REDUCTION

15VAR1052

STATE OF KENTUCKY

BOUNDARY S