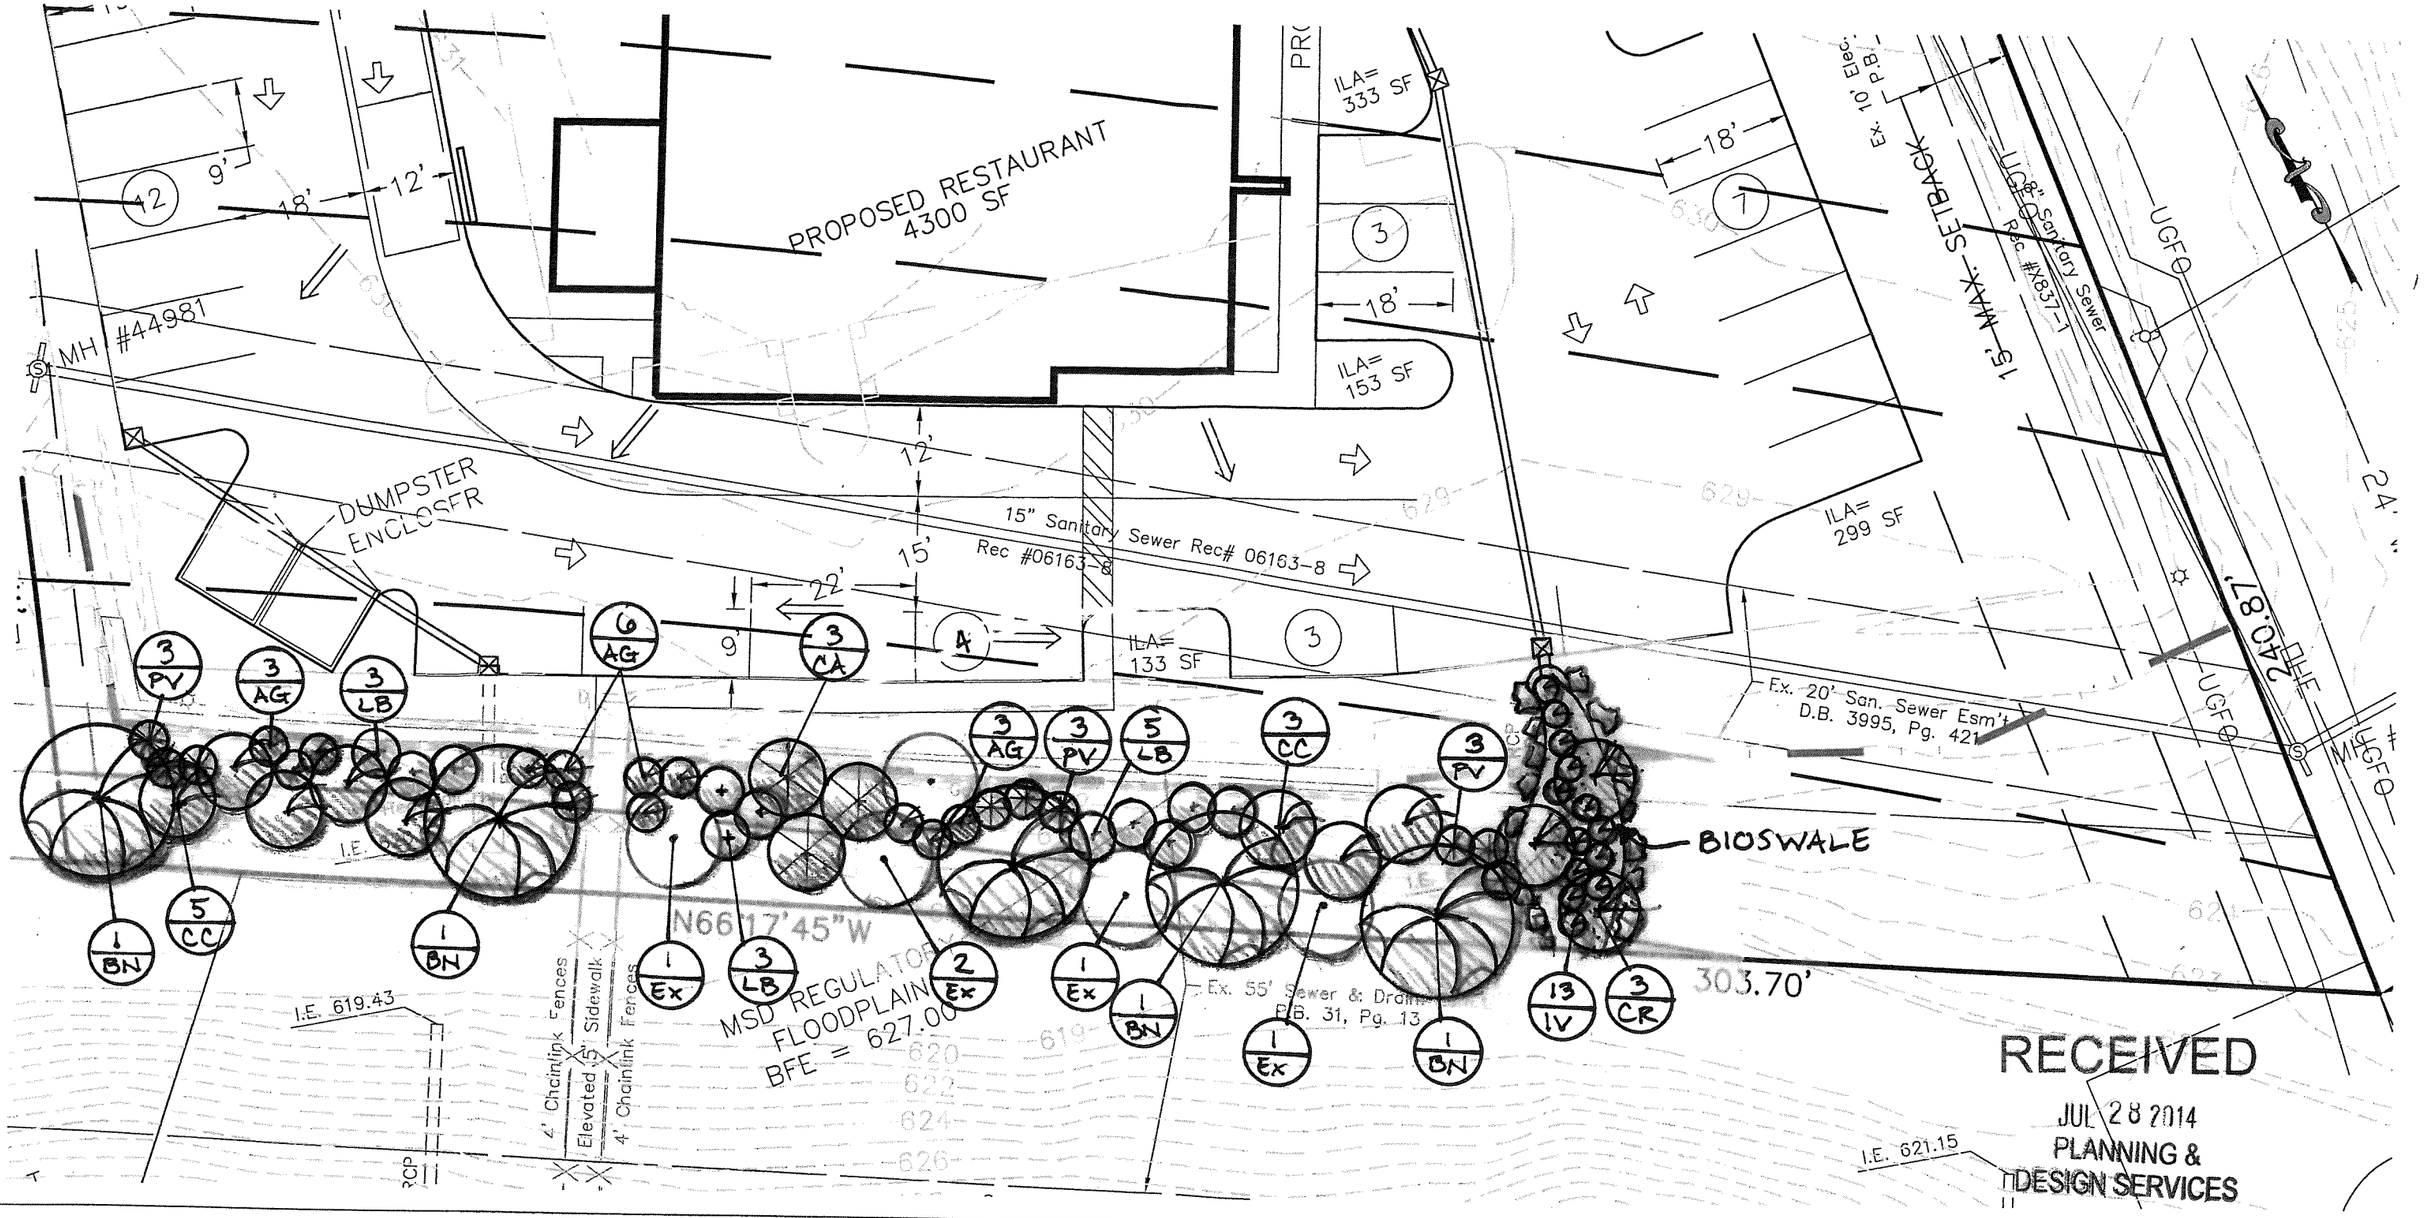

RECEIVED
JUL 28 2014
PLANNING & DESIGN SERVICES

PLANT SCHEDULE

TREES

KEY	QTY.	BOTANICAL NAME	COMMON NAME	SIZE	ROOT	REMARKS
BN	5	Betula nigra	River Birch	1 3/4 Cal.	B&B	SPACED AS SHOWN
CA	3	Cornus amomum	Silky Dogwood	1 3/4 Cal.	B&B	SPACED AS SHOWN
CC	8	Cercis canadensis	Redbud	1 3/4 Cal.	B&B	SPACED AS SHOWN
CR	3	Cornus racemosa	Rough-leaf Dogwood	1 3/4 Cal.	B&B	SPACED AS SHOWN

SHRUBS

KEY	QTY.	BOTANICAL NAME	COMMON NAME	SIZE		REMARKS
LB	11	Lindera benzoin	Spicebush	24"-36" HGT		SPACED AS SHOWN
IV	13	Itea virginica	Virginia sweetspire	24"-36" HGT		SPACED AS SHOWN

GRASSES

KEY	QTY.	BOTANICAL NAME	COMMON NAME	SIZE		REMARKS
PV	9	Panicum virgatum	Switchgrass	1 Gal. Cont.		SPACED AS SHOWN
AG	12	Andropogen gerardi	Big Bluestem	1 Gal. Cont.		SPACED AS SHOWN

SKYLINE CHILI
340 WHITTINGTON PARKWAY
LOUISVILLE, KY 40222

GRAPHIC SCALE

20 0 10 20

(IN FEET)
1 inch = 20 ft.

JOB: 14104
DATE: 7/28/14

LD&D
LAND DESIGN & DEVELOPMENT, INC.
ENGINEERING • LAND SURVEYING • PLANNING
503 WASHBURN AVENUE, SUITE 101
LOUISVILLE, KENTUCKY 40222
PHONE: (502)426-9374 FAX: (502)426-9375

14DEVPLAN1089

G:\Current Projects\14104\dwg\PLANNING\EXHIBITS\14104-RIPARIAN PLANTING.dwg, 7/28/2014 11:09:09 AM, Office Printerpc3,