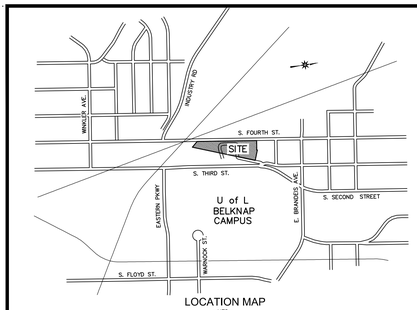

LOCATION MAP
~NTS~

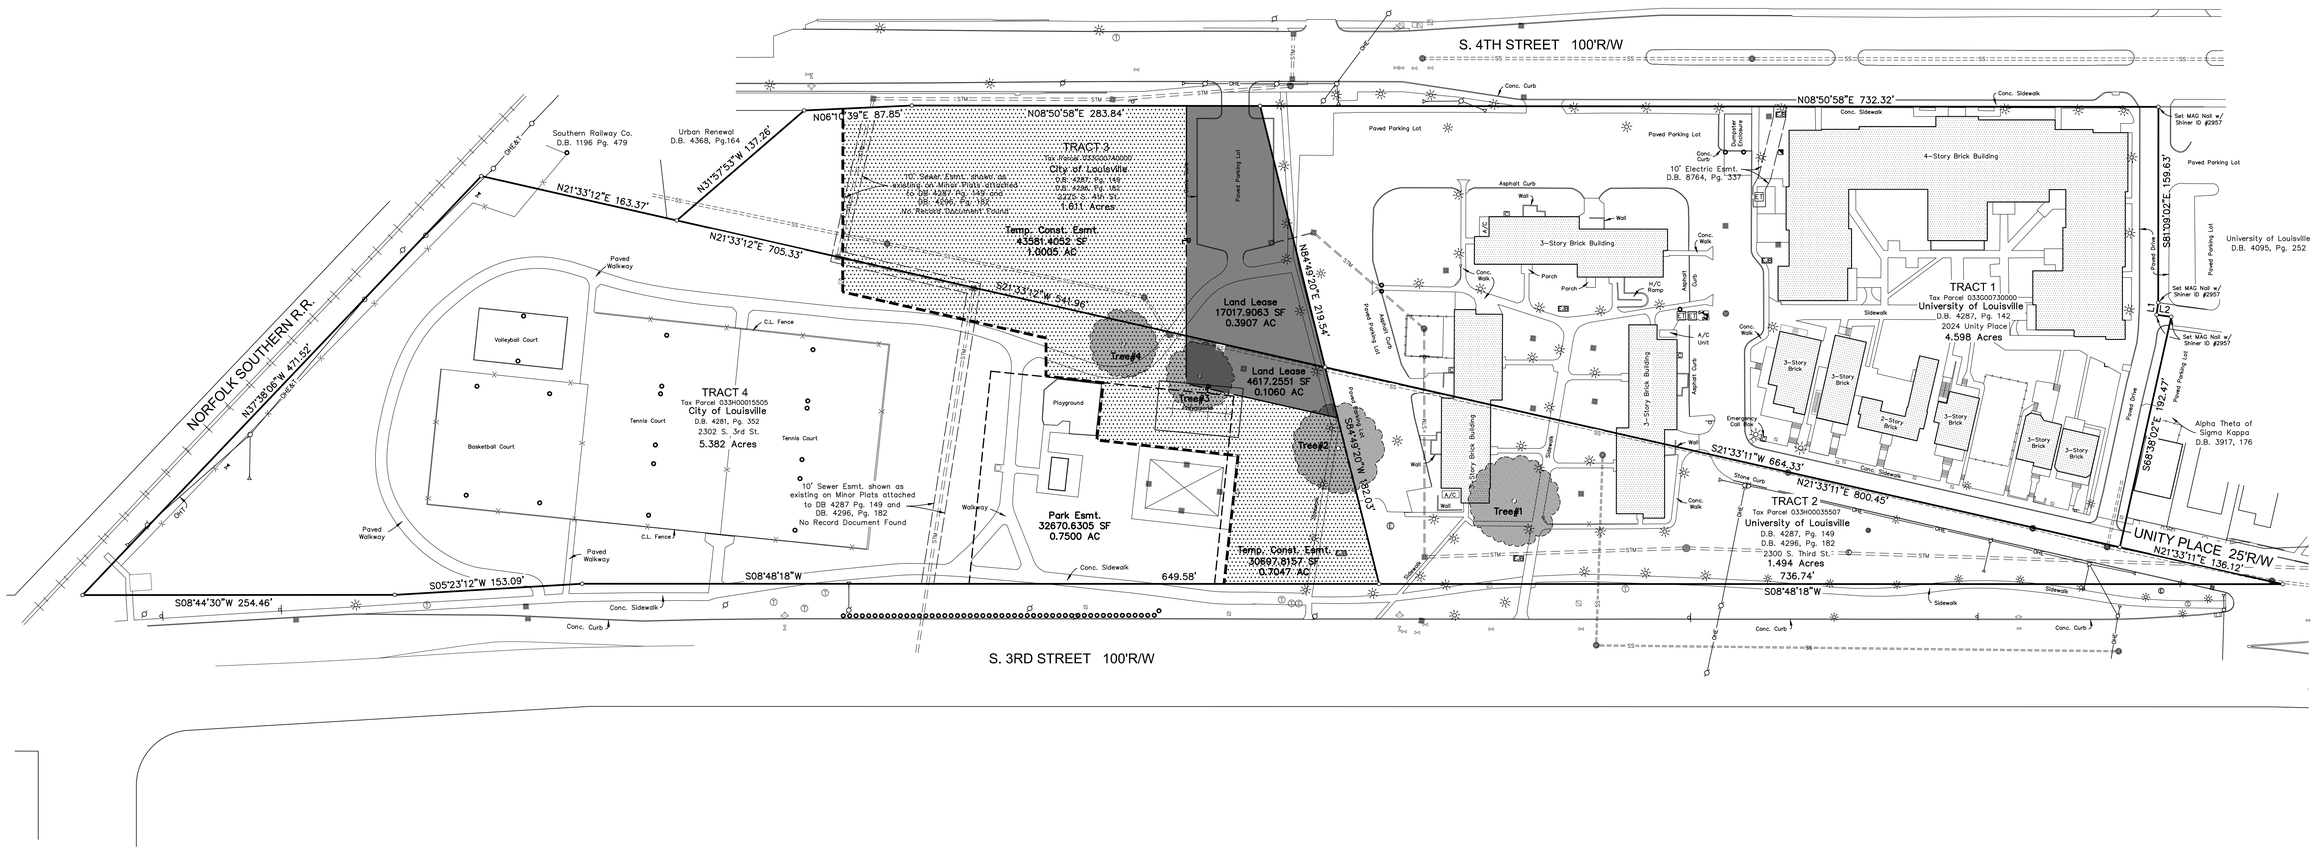

LEGEND

	TELE. MANHOLE		UTILITY POLE
	ELEC. MANHOLE		SAN. SEWER MANHOLE
	TELE. PEDESTAL		LIGHT POLE
	BOLLARD		STORM SEWER MANHOLE
	FIRE HYDRANT		CATCH BASIN
	WATER METER		SIGN
	WATER VALVE		GAS VALVE
STM	STORM SEWER		GAS METER
SS	SANITARY SEWER		CABLE PEDESTAL
OHE	OVERHEAD ELECTRIC		ELEC. JUNCTION BOX
OHT	OVERHEAD TELEPHONE		ELEC. TRANSFORMER
	GUYING ANCHOR		

DENOTES SET 5/8" RE-BAR, 18" IN LENGTH, WITH A PLASTIC IDENTIFIER CAP STAMPED "K.CROWE 2957" UNLESS OTHERWISE NOTED.

LINE	BEARING	DISTANCE
L1	S73°19'41"E	10.00'
L2	N16°40'19"E	12.15'

0 50 100 150

NOTES

The location of underground utilities shown are based on observed evidence and available plans. Lacking excavation, the exact location of underground features cannot be accurately, completely and reliably depicted. Other utilities may exist and not be shown hereon.

This property is not located in a 100-year flood hazard area as indicated by Flood Insurance Rate Map No. 21111C0057E, dated December 5, 2006.

The bearing datum for this survey is Grid North, based on state plane NAD 83, KY North Zone.

QK4
1046 E. CHESTNUT ST.
LOUISVILLE, KY 40204
PH 502-585-2222
www.qk4.com

Easement and Lease Area Exhibit

Tax Parcel 033G00730000 Tax Parcel 033H00035507 Tax Parcel 033H00015505 Tax Parcel 033G00740000
2024 Unity Place 2300 S. Third St. 2302 S. 3rd St. 2225 S. 4th St.
LOUISVILLE, JEFFERSON COUNTY, KENTUCKY

NO.	REVISION DESCRIPTION	DATE

PROJECT NUMBER: 15303.000
DRAWN BY:
CHECKED BY:
SCALE: 1"=50'
DATE: APRIL 17, 2015
SHEET NUMBER: