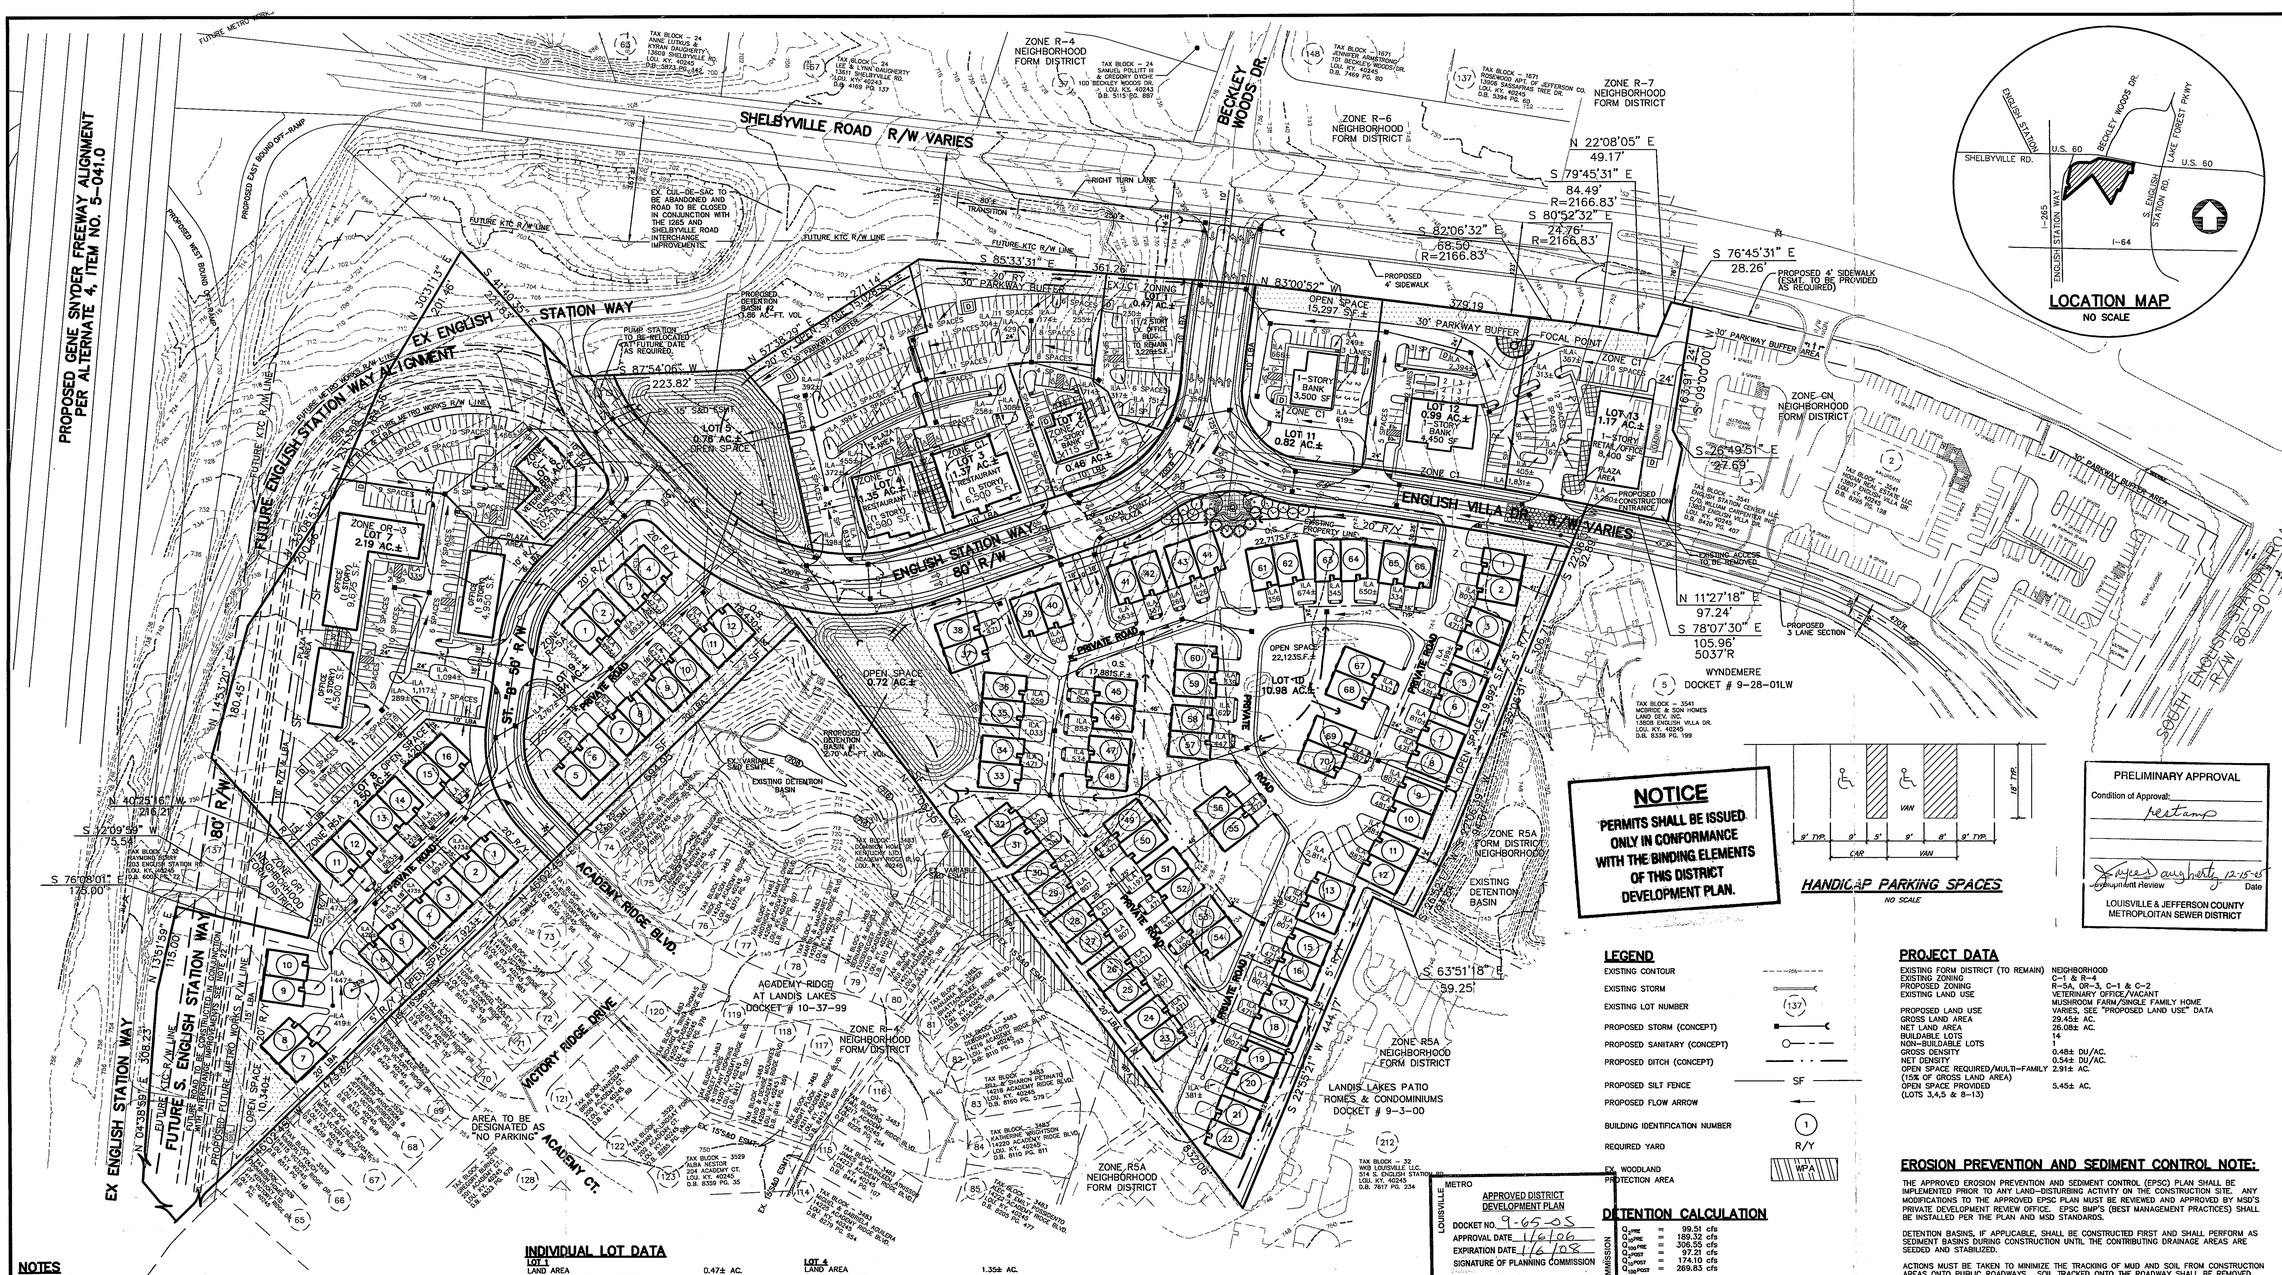
PROPOSED GENE SNYDER FREEWAY ALIGNMENT PER ALTERNATE 4, ITEM NO. 5-041.0
SHELBYVILLE ROAD R/W VARIES
BECKLEY WOODS DR.
ZONE R-4 NEIGHBORHOOD FORM DISTRICT
ZONE R-6 NEIGHBORHOOD FORM DISTRICT
ZONE R-7 NEIGHBORHOOD FORM DISTRICT
ZONE CN NEIGHBORHOOD FORM DISTRICT
PROPOSED EAST BOUND OFF-RAMP
PROPOSED WEST BOUND OFF-RAMP
FUTURE METRO WORKS R/W LINE
FUTURE KTC R/W LINE
EX ENGLISH STATION WAY ALIGNMENT
FUTURE ENGLISH STATION WAY ALIGNMENT PER ALTERNATE 4, ITEM NO. 5-041.0
EX CUL-DE-SAC TO BE ABANDONED AND ROAD TO BE CLOSED IN CONJUNCTION WITH THE I265 AND SHELBYVILLE ROAD INTERCHANGE IMPROVEMENTS.
RIGHT TURN LANE
TRANSITION
PROPOSED 4' SIDEWALK
PROPOSED 4' SIDEWALK (ESMT. TO BE PROVIDED AS REQUIRED)
30' PARKWAY BUFFER
30' PARKWAY BUFFER AREA
PROPOSED DETENTION BASIN #2 1.66 AC.-FT. VOL
PUMP STATION TO BE RELOCATED AT FUTURE DATE AS REQUIRED
EX. 15" SSES
