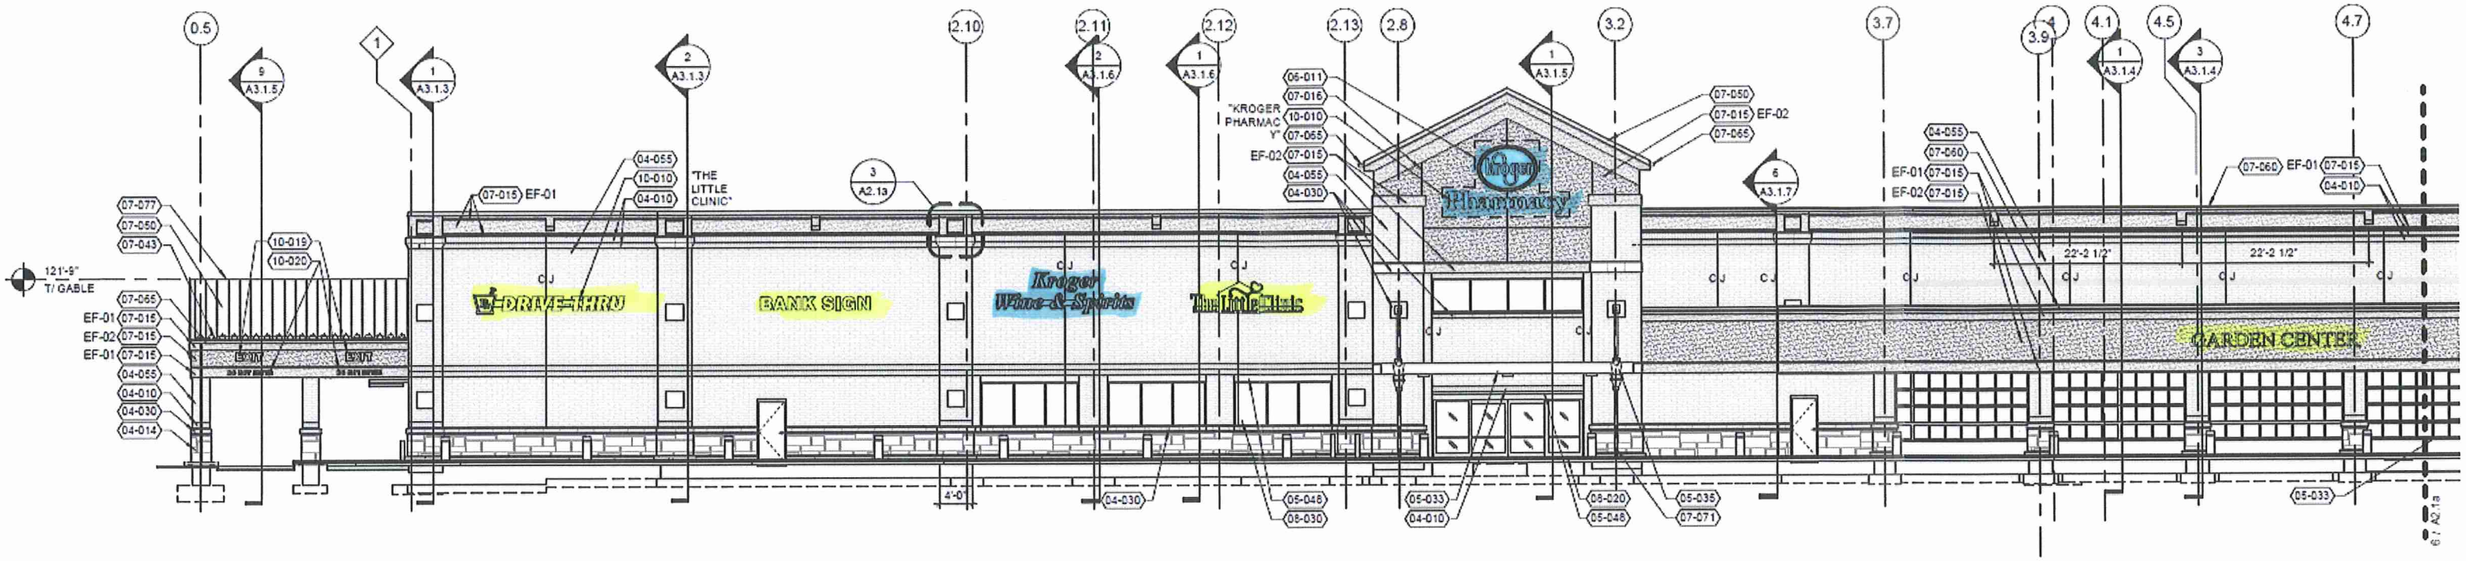
121'-9"
T/ GABLE
DRIVE-THRU
BANK SIGN
"THE LITTLE CLINIC"
Kroger Wine & Spirits
The Little Clinic
"KROGER PHARMACY"
Kroger Pharmacy
GARDEN CENTER
22'-2 1/2"
22'-2 1/2"
4'-0"
6 / A2.1a

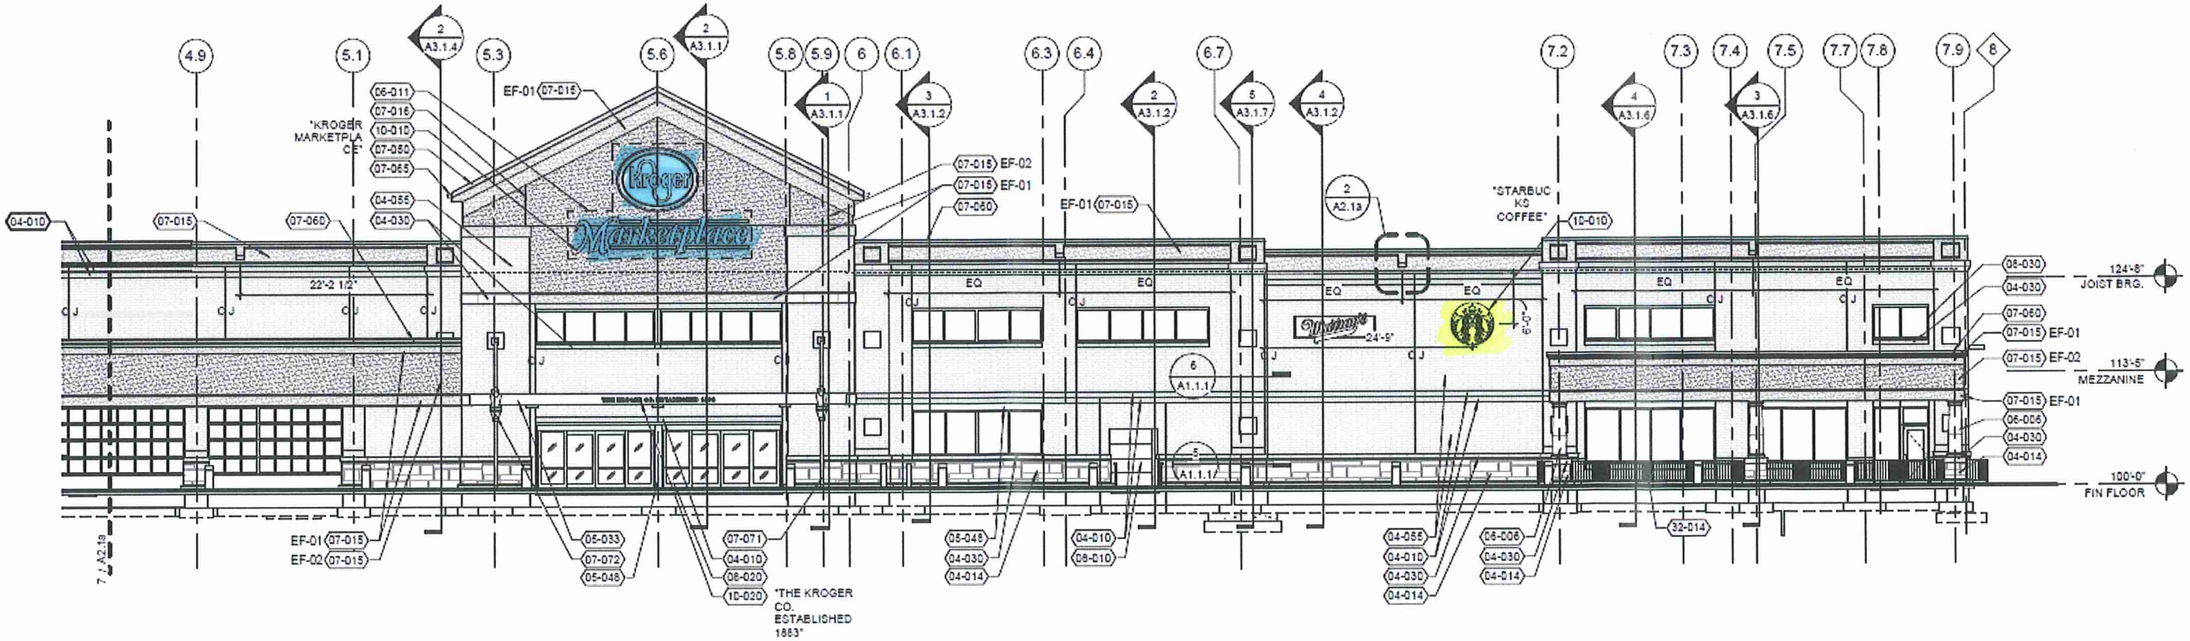
"KROGER MARKETPLACE"
Kroger Marketplace
"STARBUCKS COFFEE"
"THE KROGER CO. ESTABLISHED 1883"
22'-2 1/2"
24'-9"
124'-8"
JOIST BRG.
113'-5"
MEZZANINE
100'-0"
FIN FLOOR
7 / A2.1a