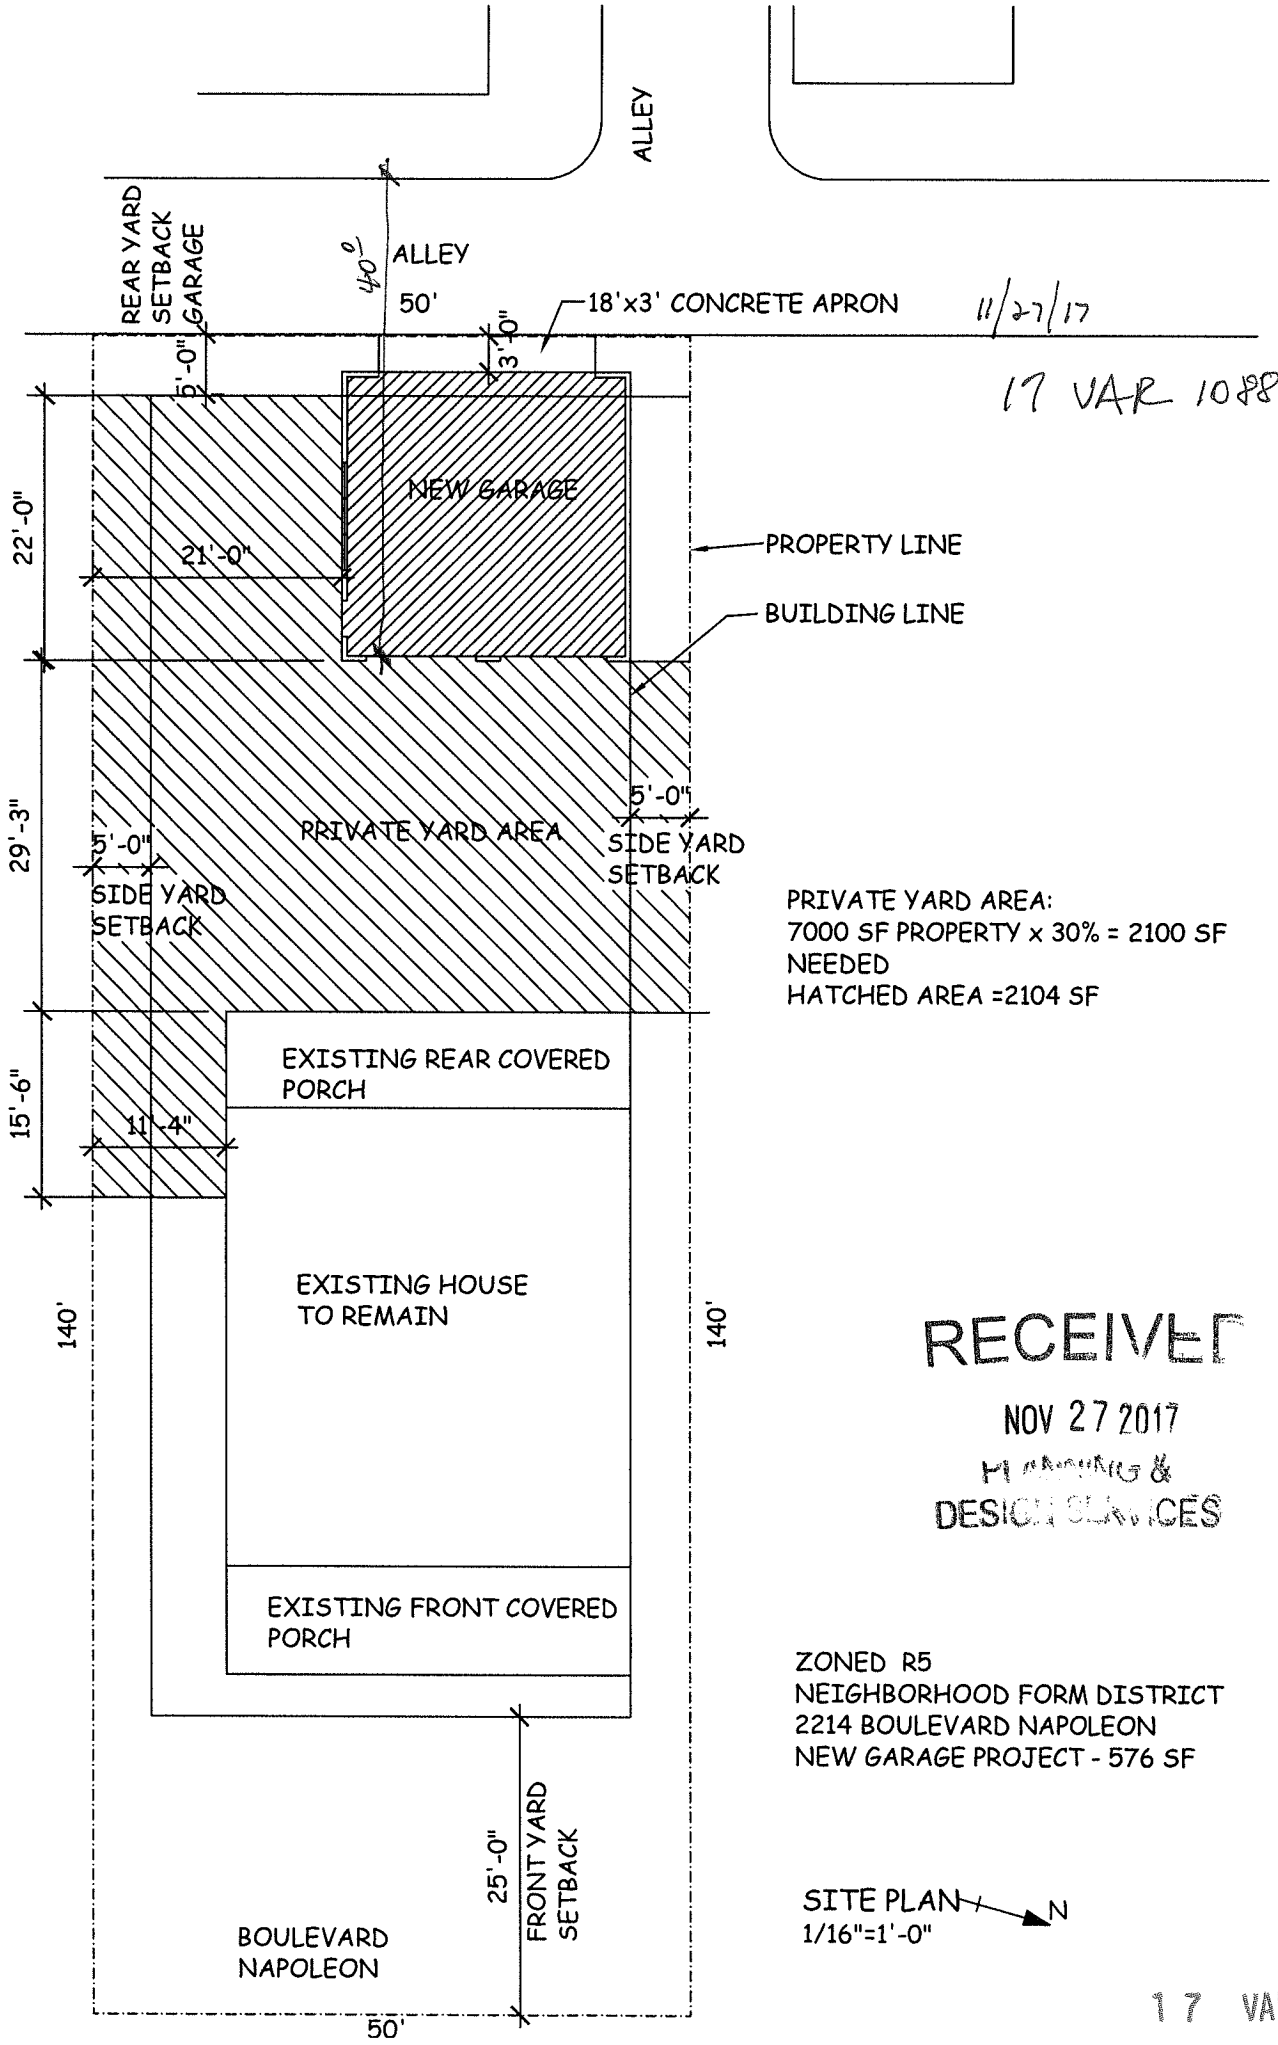

11/27/17

17 VAR 1088

PRIVATE YARD AREA:
7000 SF PROPERTY x 30% = 2100 SF NEEDED
HATCHED AREA =2104 SF

RECEIVED
NOV 27 2017
PLANNING & DESIGN SERVICES

ZONED R5
NEIGHBORHOOD FORM DISTRICT
2214 BOULEVARD NAPOLEON
NEW GARAGE PROJECT - 576 SF

SITE PLAN
1/16"=1'-0"
N

17 VARIANCE 1088