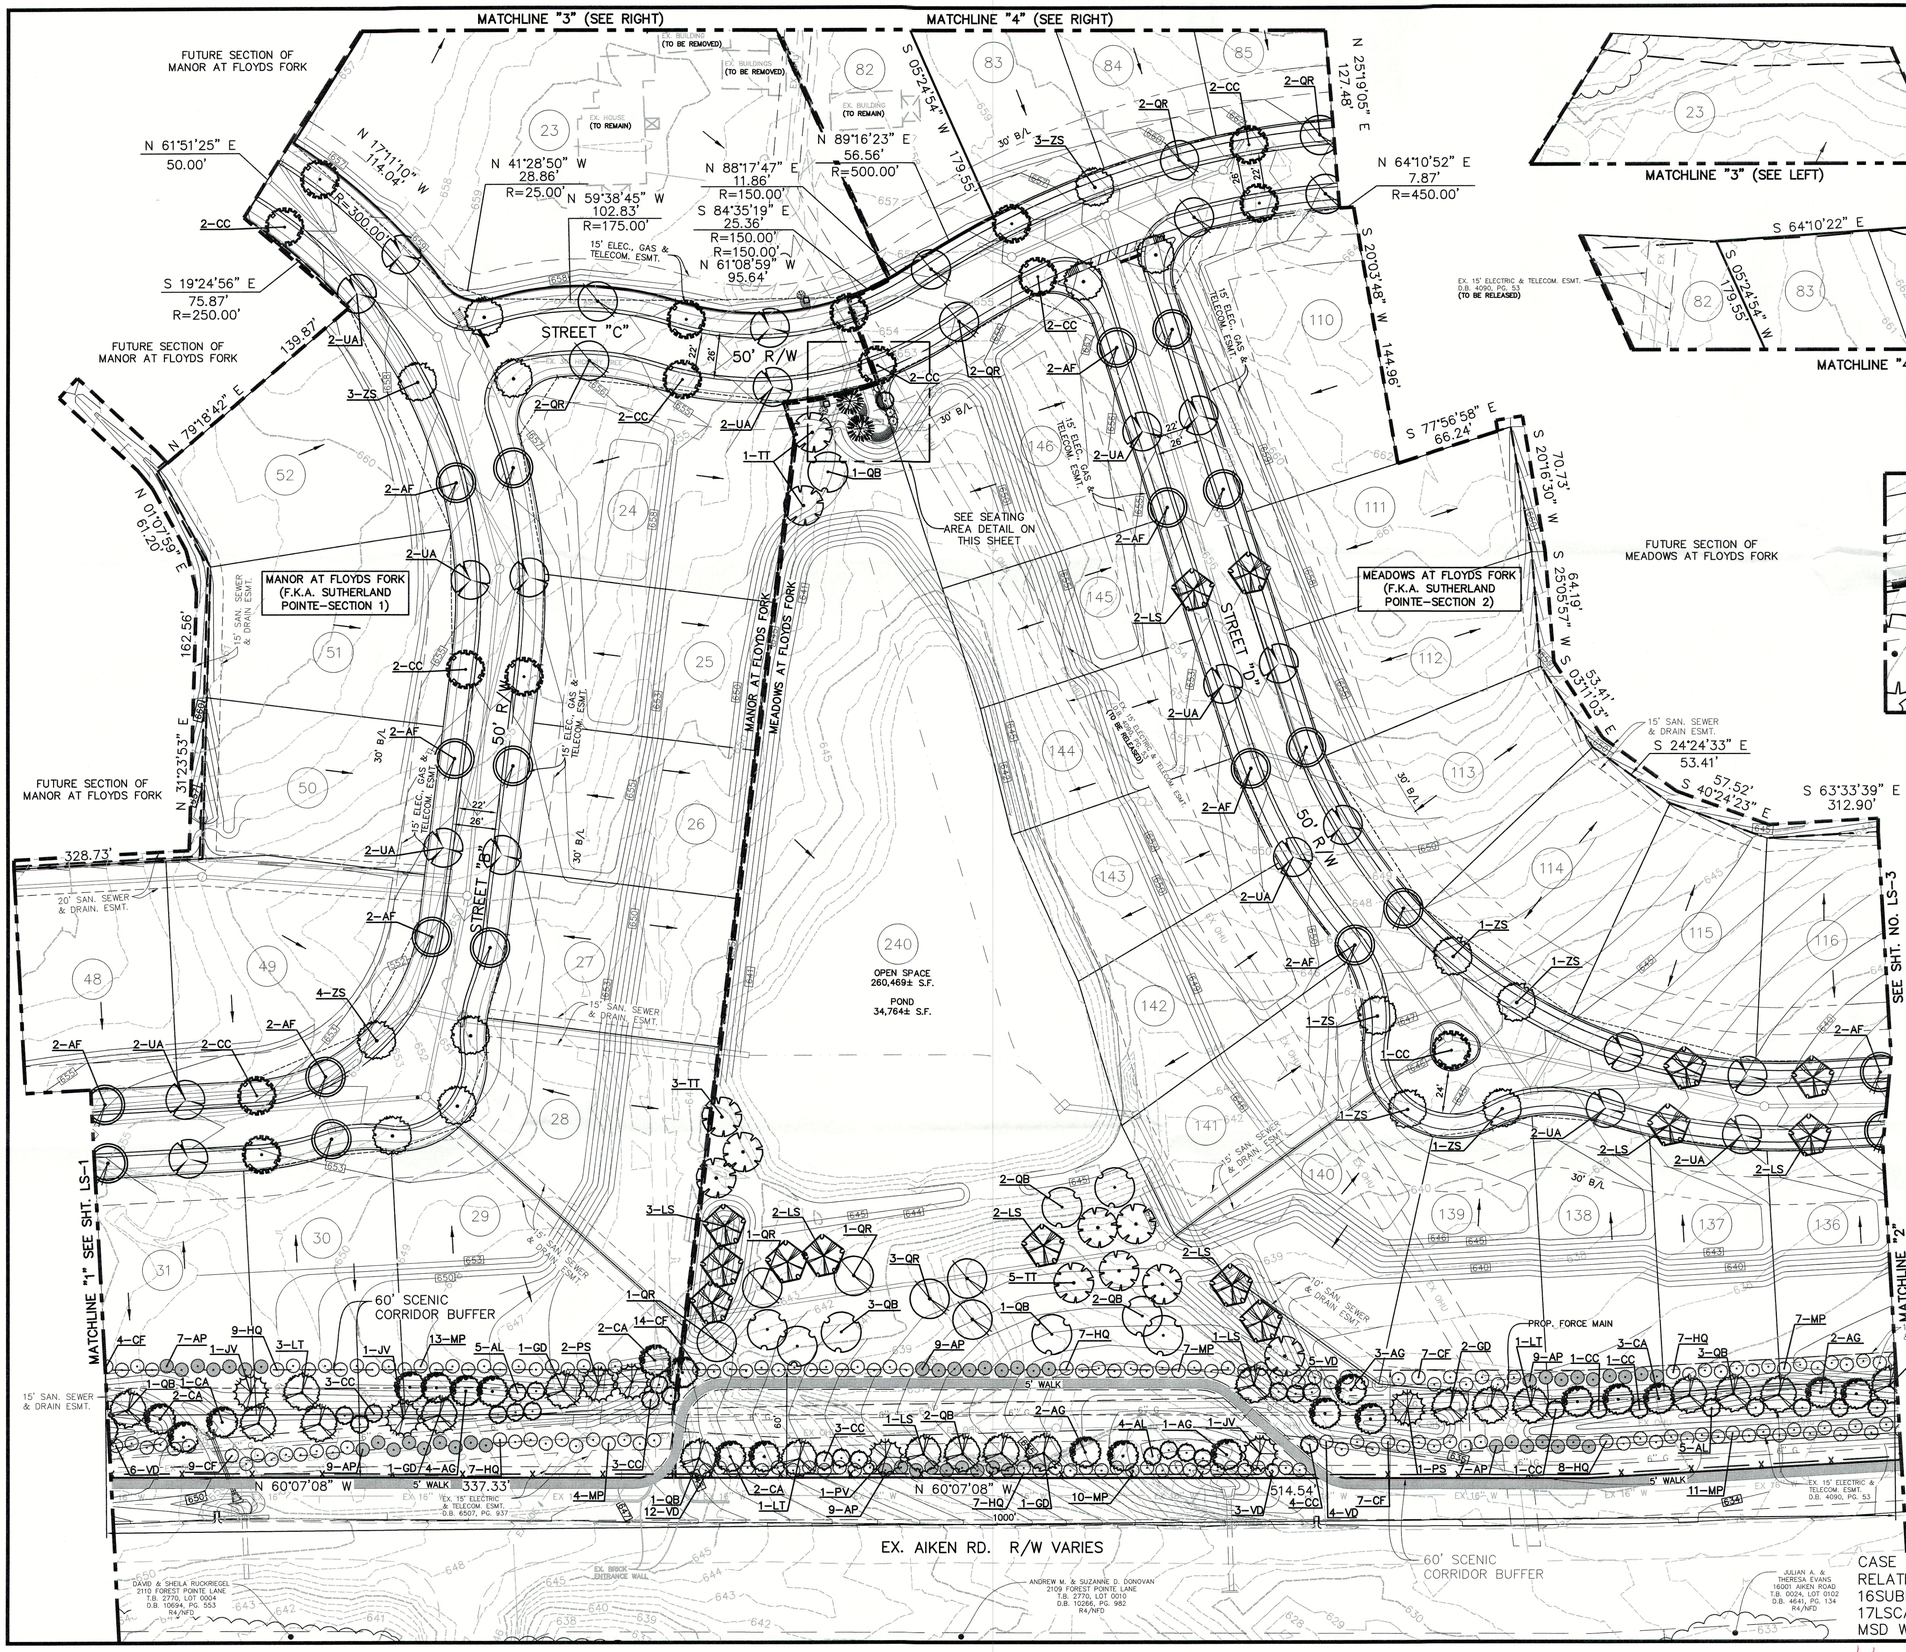

Mindel, Scott & Associates, Inc.
Planning · Engineering · Surveying · Landscape Architecture
Utility Consulting · Property Management
5151 Jefferson Boulevard, Louisville, KY 40219
Phone: (502) 485-1500 Fax: (502) 485-1504 EMail: lla@mindelscott.com

OWNER / DEVELOPER
JSAR, LLC
9707 SHELBYVILLE ROAD
LOUISVILLE, KY 40223
(502) 548-6276

REVISED ENHANCED LANDSCAPE PLAN
MANOR AT FLOYDS FORK & MEADOWS AT FLOYDS FORK
(F.K.A.-SUTHERLAND POINTE (SECTION 1 & 2))
15905 AIKEN RD. LOUISVILLE, KENTUCKY 40245
TAX BLOCK 16, LOTS 100
D.B. 10724, P.G. 70

Revisions	
5/10/18	PER AGENCY COMMENTS

Vertical Scale: N/A
Horizontal Scale: 1"=40'
Date: 4/19/18
Job Number: 3166

STATE OF KENTUCKY
NATHAN WRIGHT
955
REGISTERED LANDSCAPE ARCHITECT
LANDSCAPE ARCHITECT'S SEAL

Sheet
LS-2
of 3