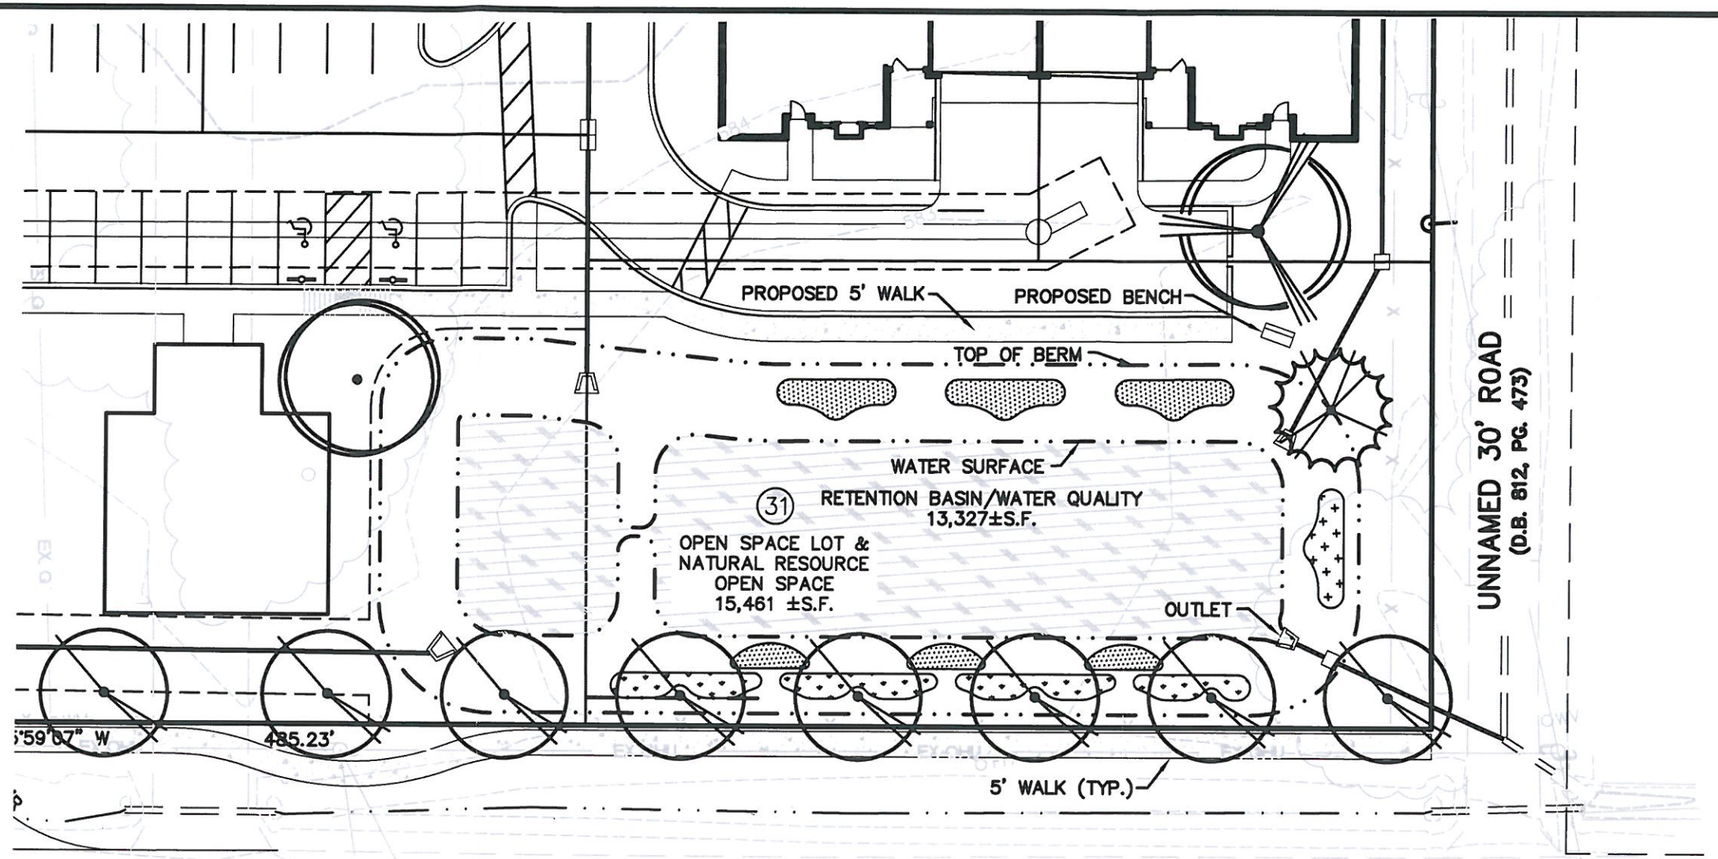


PLANTING ZONE 'A' 1–2' HT.

PLANTING ZONE 'B' 2–3' HT.

PLANTING ZONE 'C' 3–5' HT.

RECEIVED
SEP 16 2019
DESIGN SERVICES

GRAPHIC SCALE 1"=30'

0 7.5 15 30 60

MINDEL SCOTT
ENGINEERING ▶ SURVEYING ▶ PLANNING ▶ LANDSCAPE ARCHITECTURE
5151 Jefferson Blvd. Louisville, KY 40219
502-485-1508 ▶ MindelScott.com

OWNER/DEVELOPER
4229 SMS, LLC
1124 RED FOX ROAD
LOUISVILLE, KY 40205

CONCEPTUAL RETENTION BASIN LANDSCAPE EXHIBIT
4229 TAYLORSVILLE RD
4229 TAYLORSVILLE RD
LOUISVILLE, KY. 40220
TAX BLOCK 37, LOT 37
DEED BOOK 11128, PAGE 348

Vertical Scale:	N/A
Horizontal Scale:	1"=30'
Date:	9–16–19
Job Number:	3503

Sheet 1

M:\3503\4229 Taylorsville Road\DWG\PLANNING\3503-RDDDP-2019-09-16-FILED.dwg, 9/16/2019 1:22:33 PM, 1:1

19-[illegible] DDP [illegible]-0040