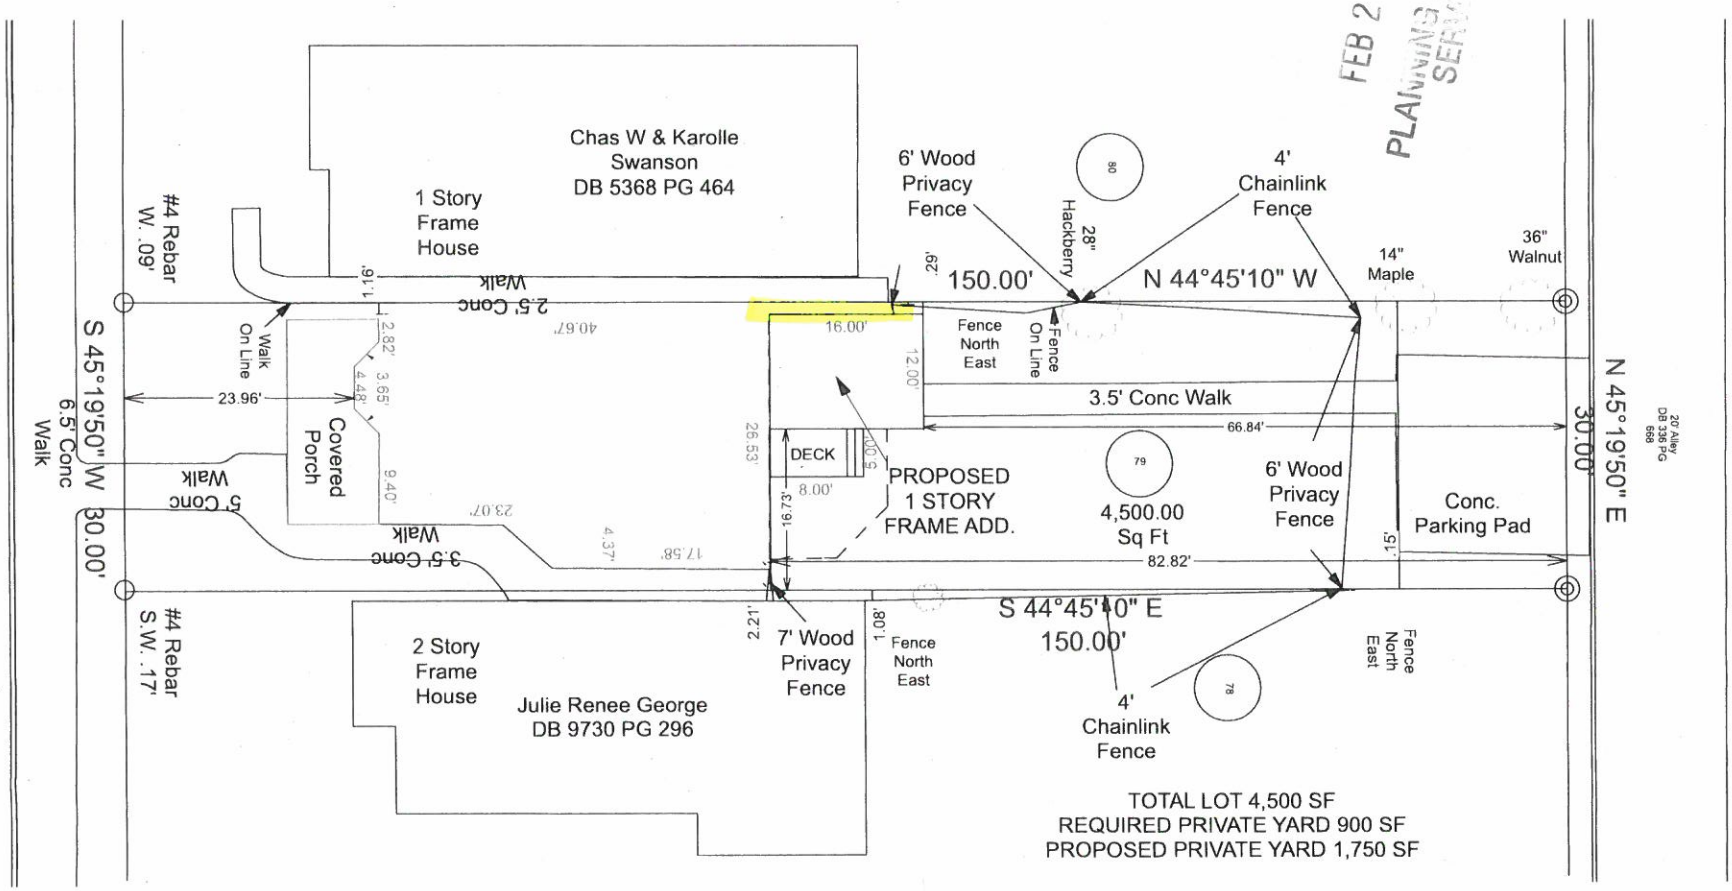

FEB 21 2020
PLANNING & DESIGN SERVICES

CHARLIE WILLIAMS DESIGN, INC.
1626 WINDSOR PLACE
LOUISVILLE, KY 40204
502-459-1810