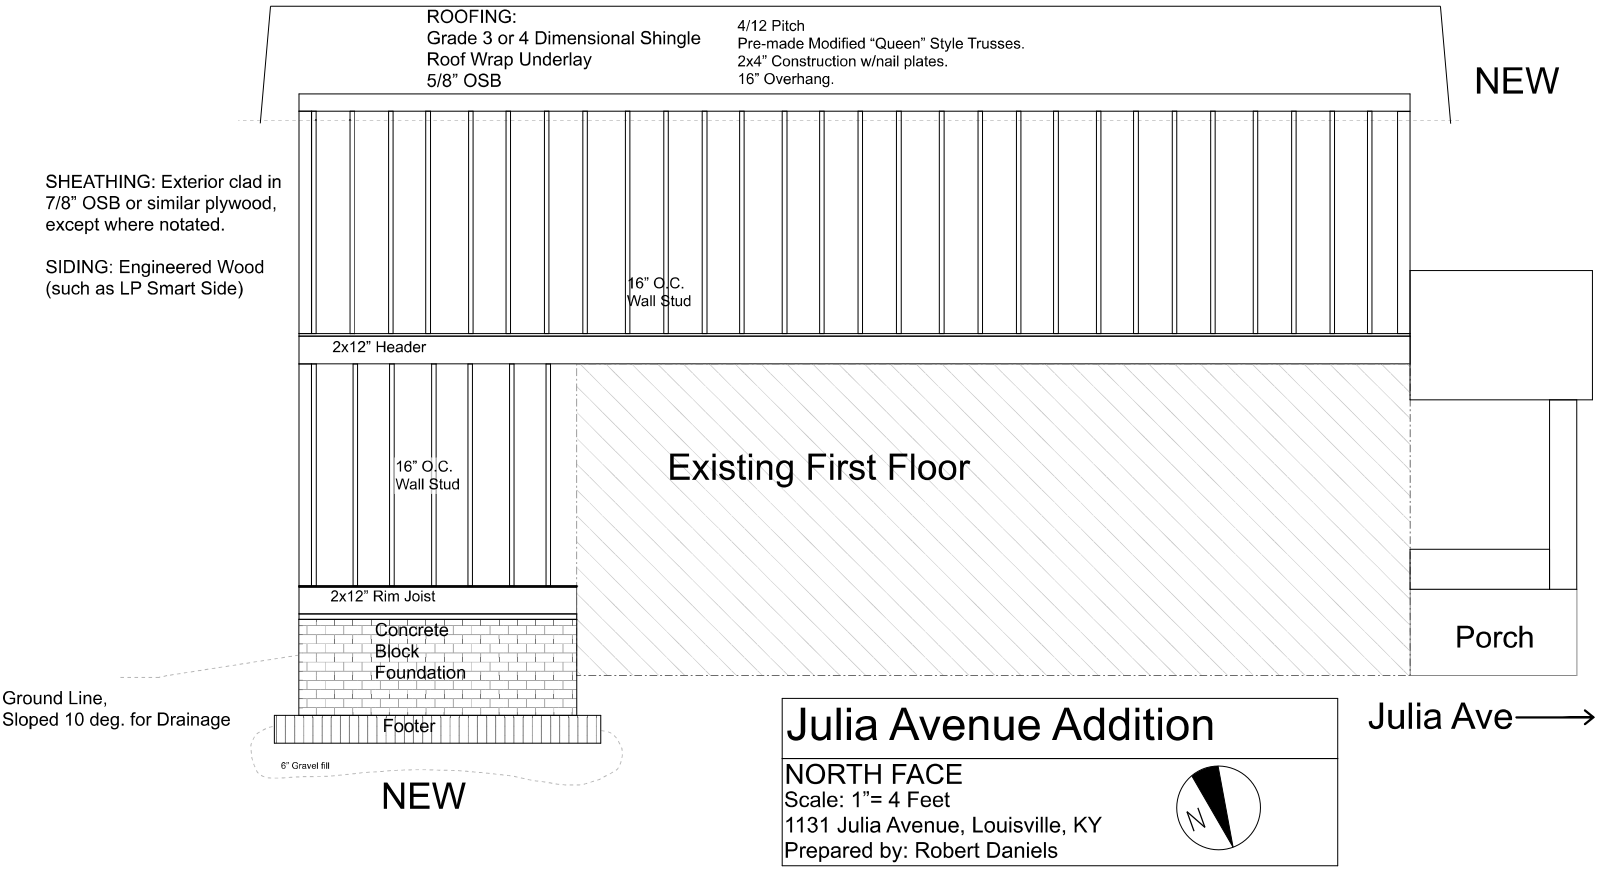

Julia Avenue Addition

NORTH FACE
Scale: 1"= 4 Feet
1131 Julia Avenue, Louisville, KY
Prepared by: Robert Daniels