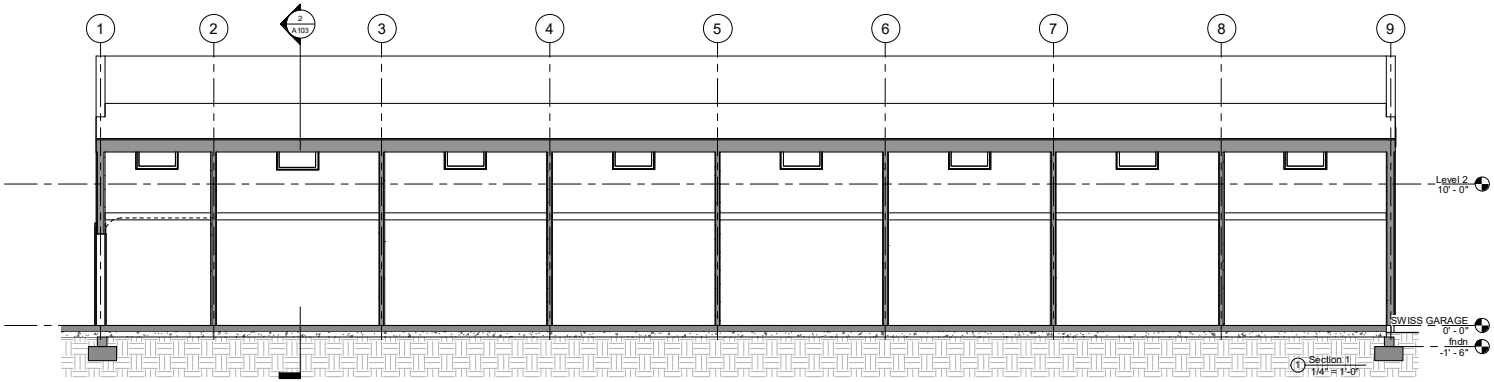

1 Section 1
1/4" = 1'-0"

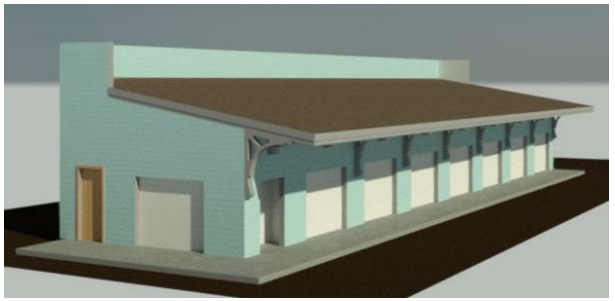

5 RENDERING 1
12" = 1'-0"

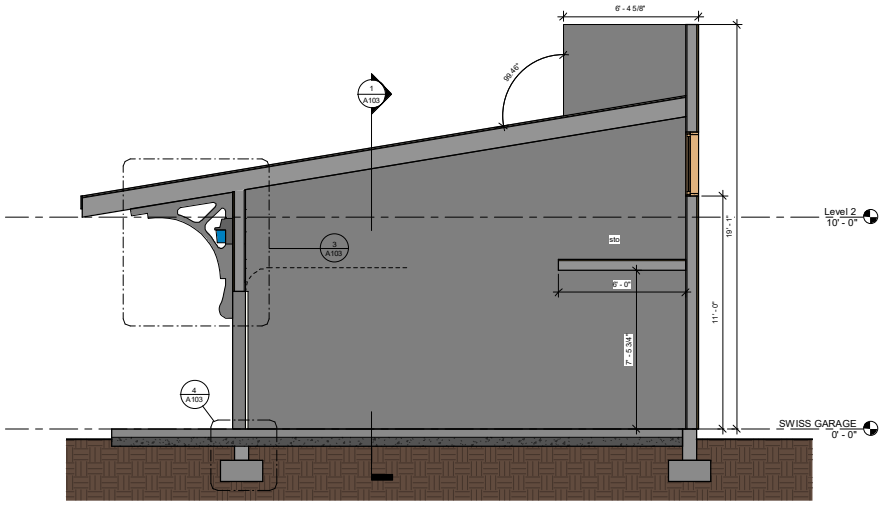

2 TRANSVERSE SECTION
3/8" = 1'-0"

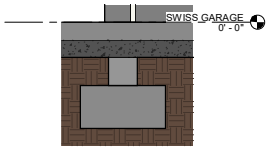

4 TRANSVERSE SECTION - Callout 3
3/4" = 1'-0"

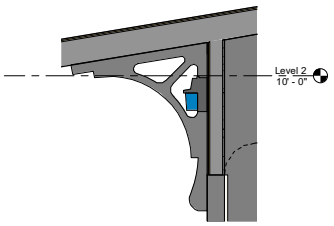

3 TRANSVERSE SECTION - Callout 2
1/2" = 1'-0"

PUTNEY
ARCHITECTURE

Consultant
Address
Address
Phone
Fax
e-mail

Consultant
Address
Address
Phone
Fax
e-mail

Consultant
Address
Address
Phone
Fax
e-mail

Consultant
Address
Address
Phone
Fax
e-mail

Consultant
Address
Address
Phone
Fax
e-mail

No.	Description	Date

J UNDERHILL

SWISS VILLAGE

SECTIONS

Project number	SWG-1220
Date	12/15/20
Drawn by	Author
Checked by	Checker

A103

Scale	As indicated

5/21/2021 1:19:49 PM

Received June 15, 2021 Planning & Design 21-DDP-0002