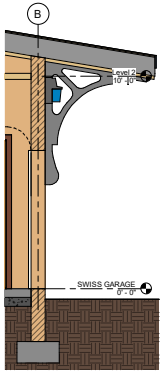

7 TRANSVERSE SECTION - Callout 1
1/2" = 1'-0"

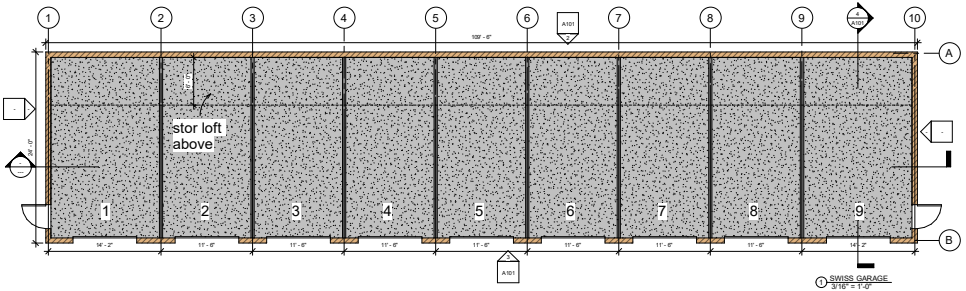

1 SWISS GARAGE
3/16" = 1'-0"

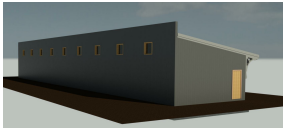

8 ALLEY
1/2" = 1'-0"

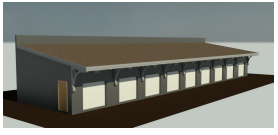

9 ENTRY
1/2" = 1'-0"

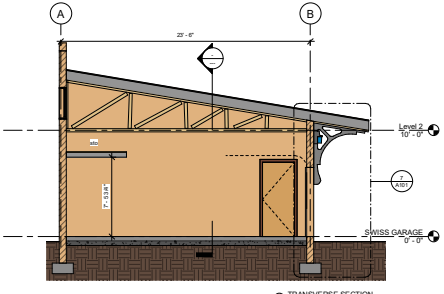

4 TRANSVERSE SECTION
1/4" = 1'-0"

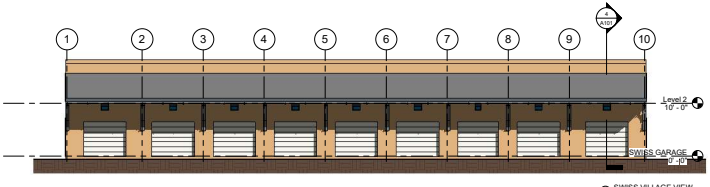

3 SWISS VILLAGE VIEW
1/8" = 1'-0"

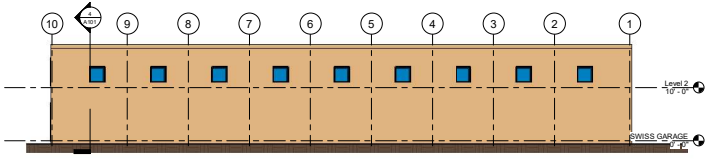

2 ALLEY VIEW
1/8" = 1'-0"

PUTNEY
ARCHITECTURE

Moseley Putney, AIA
PUTNEY ARCHITECTURE
1850 Bonnycastle Avenue, Lou., KY 40205
502-451-2644
moseleyputney@gmail.com

No.	Description	Date

J UNDERHILL
SWISS VILLAGE
SWISS GARAGE

Project number	SWG-1220
Date	12/15/20
Drawn by	MLP
Checked by	MLP

A101

Scale: As indicated

1.2/15/2020 5:51:18 PM

RECEIVED
FEB 01 2021
PLANNING & DESIGN
SERVICES

21-DDP-0002