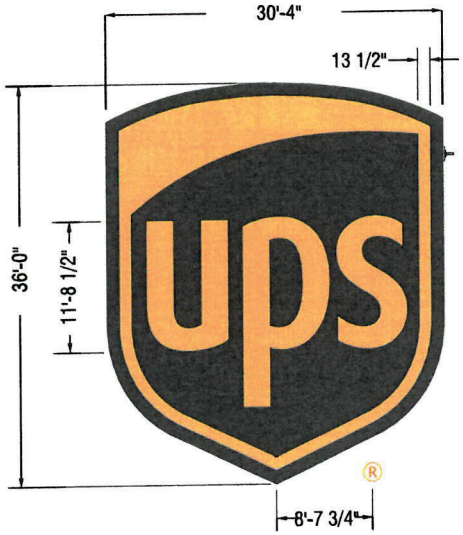

36' SHIELD
Scale: 3/32" = 1'-0"

RECEIVED
OCT 02 2023
PLANNING & DESIGN SERVICES

These drawings are not for construction purposes. The information contained herein is intended to express design intent only. This original design is the sole property of Blair Image Elements. It cannot be reproduced, copied or exhibited, in whole or in part, without first obtaining written consent from Blair Image Elements.

UPS HUB
4525 CRITTENDEN DRIVE
LOUISVILLE, KY 40209

STORE #
UPS NWAMC

Issue Date: 04/26/22
Drawn By: RSF

REV	DATE	DESCRIPTION
0	04/26/22	INITIAL RELEASE
1	05/24/23	ADDED OPTIONS FOR S4
2	06/09/23	UPDATED S4 & S5 OPTIONS

S4 - DETAIL

Rev: 2
Date: 06/09/23
Doc #: AD-UPH-96864-220426-2
Blair Project #: 96864
Blair Sales Order #: 70510

Blair Image Elements
5107 Kissell Avenue
Altoona, PA 16601
P: (814) 949.8287
blairimage.com

blair IMAGE ELEMENTS

23-VARIANCE-039

SCOPE OF WORK

1. 36'-0" SHIELD

RECEIVED
OCT 02 2023
PLANNING & DESIGN SERVICES

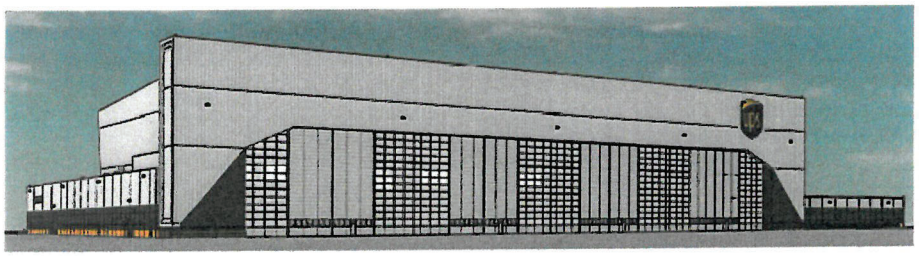

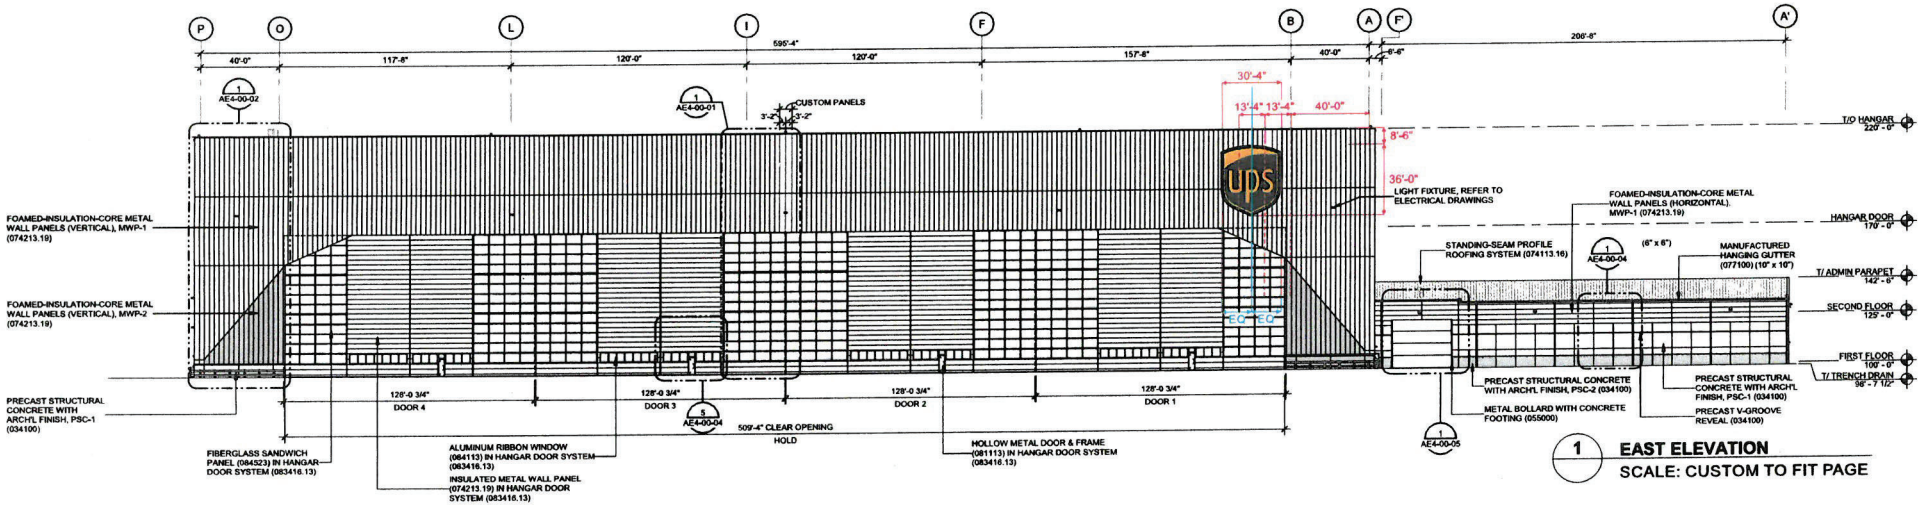

1 **EAST ELEVATION**
SCALE: CUSTOM TO FIT PAGE

These drawings are not for construction purposes. The information contained herein is intended to express design intent only. This original design is the sole property of Blair Image Elements. It cannot be reproduced, copied or exhibited, in whole or in part, without first obtaining written consent from Blair Image Elements.

UPS HUB 4525 CRITTENDEN DRIVE LOUISVILLE, KY 40209	STORE # UPS NWAMC	Issue Date: 04/26/22 Drawn By: RSF REV / DATE / DESCRIPTION 0 / 04/26/22 / INITIAL RELEASE 1 / 05/24/23 / ADDED OPTIONS FOR S4 2 / 06/09/23 / UPDATED S4 & S5 OPTIONS	S4 - PROPOSED Page 8	Rev: 2 Date: 06/09/23 Doc #: AD-UPH-96864-220426-2 Blair Project #: 96864 Blair Sales Order #: 70510	Blair Image Elements 5107 Kissell Avenue Altoona, PA 16601 P: (814) 949.8287 blairimage.com

23-VARIANCE-0139